


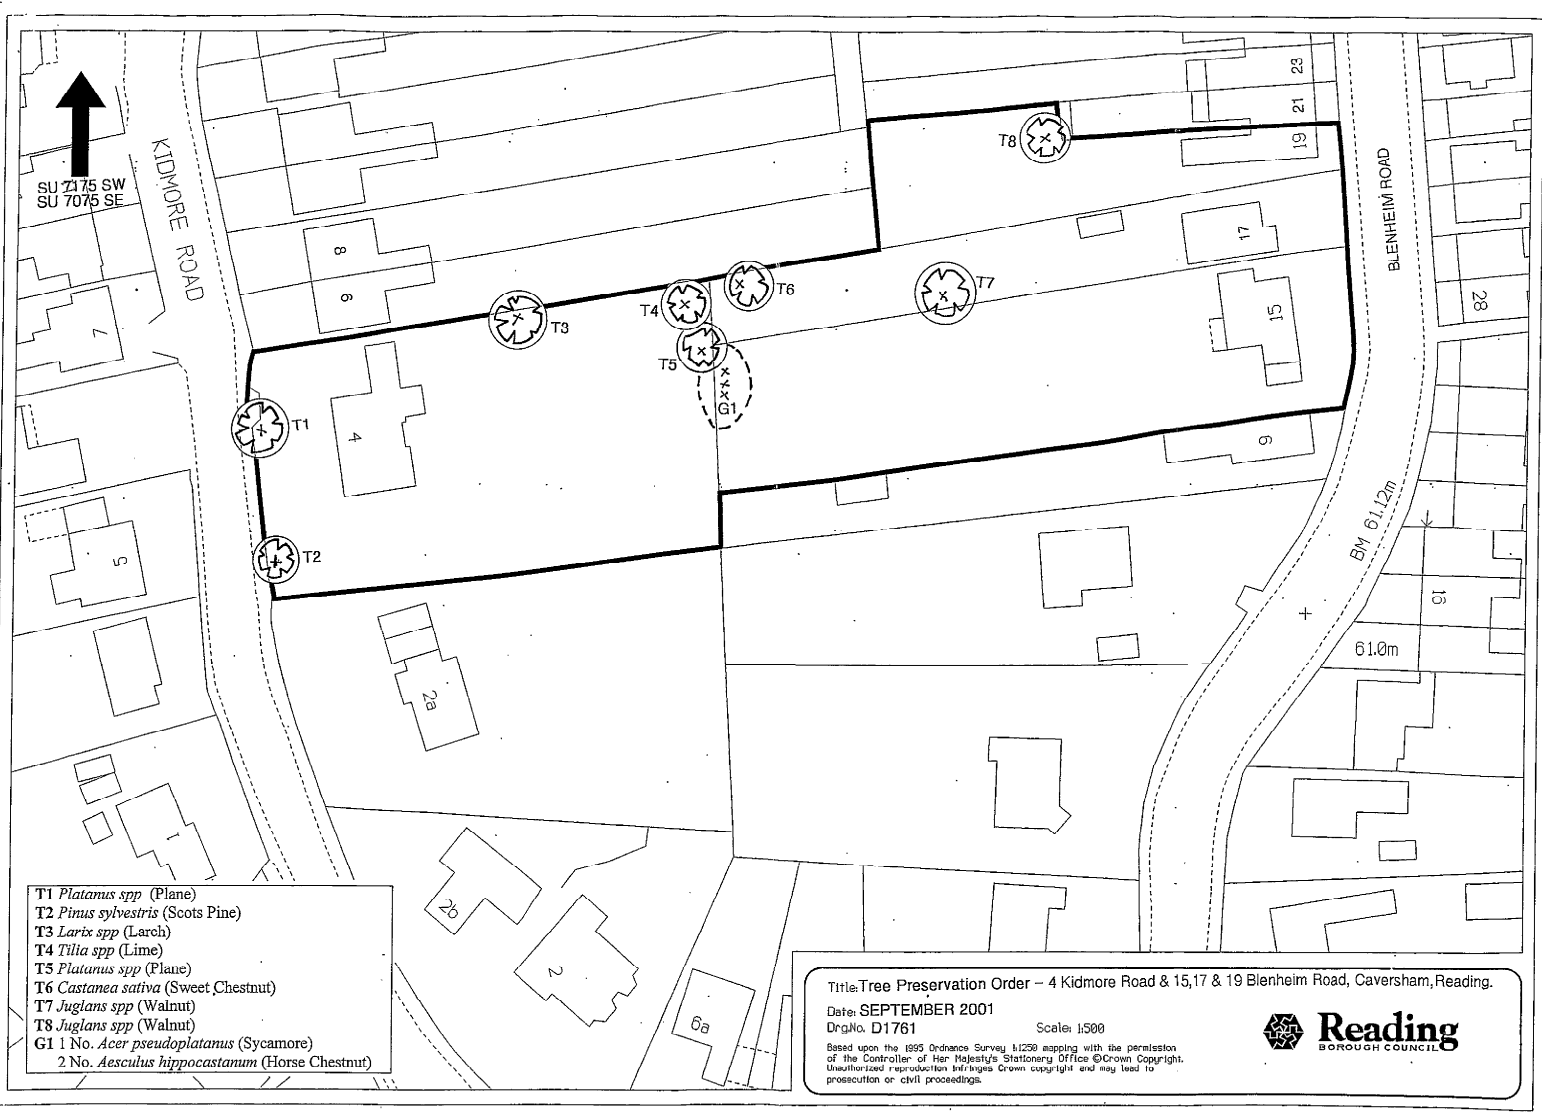

- T1 *Platanus spp* (Plane)
- T2 *Pinus sylvestris* (Scots Pine)
- T3 *Larix spp* (Larch)
- T4 *Tilia spp* (Lime)
- T5 *Platanus spp* (Plane)
- T6 *Castanea sativa* (Sweet Chestnut)
- T7 *Juglans spp* (Walnut)
- T8 *Juglans spp* (Walnut)
- G1 1 No. *Acer pseudoplatanus* (Sycamore)
- 2 No. *Aesculus hippocastanum* (Horse Chestnut)

Title: Tree Preservation Order - 4 Kidmore Road & 15, 17 & 19 Blenheim Road, Caversham, Reading.
Date: SEPTEMBER 2001
Dwg No. D1761
Scale: 1:500
Based upon the 1955 Ordnance Survey 1:250 mapping with the permission of the Controller of Her Majesty's Stationary Office © Crown Copyright. Unauthorized reproduction infringes Crown copyright and may lead to prosecution or civil proceedings.

