REV	COMMENTS	DATE

Ordnance Survey (c) Crown Copyright 2021. All rights reserved. Licence number 100022432

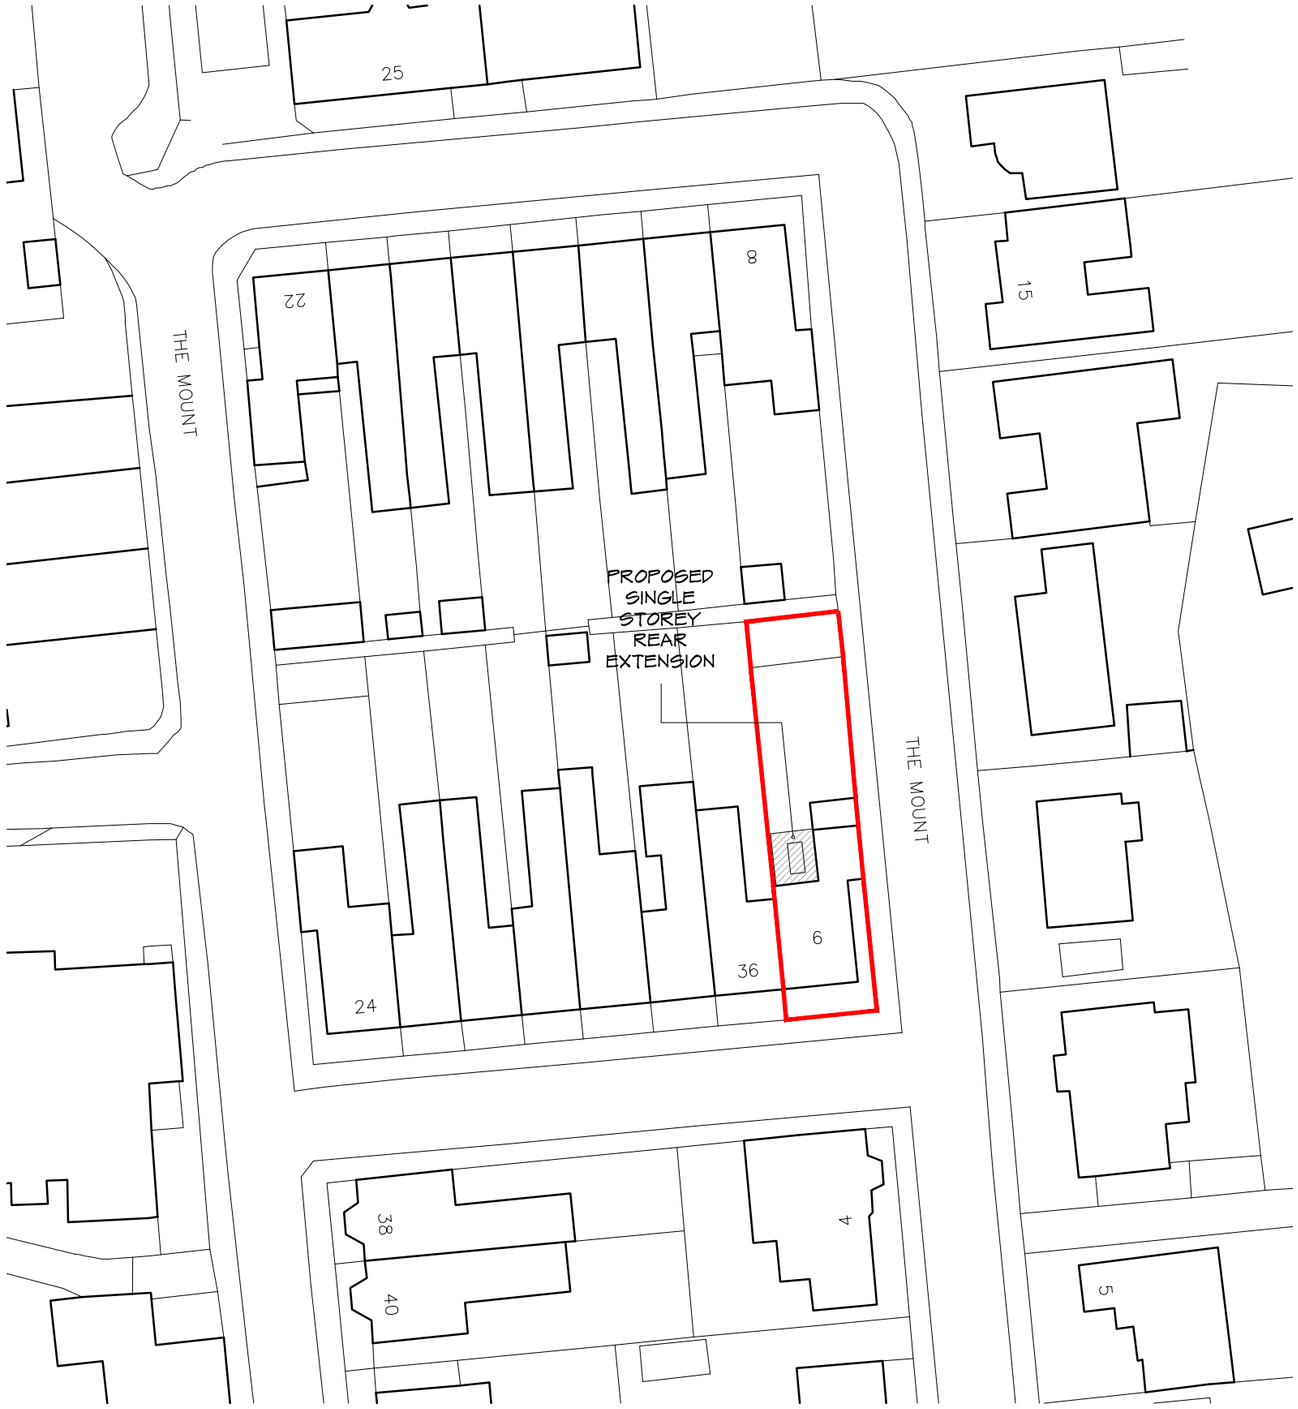

Block Plan 1:500

1:500 scale Bar
This Drawing has been produced for printing onto A3 size paper,
If printing on any other size please use the scale bar below.

0m 5m 20m 40m
2.5m 10m

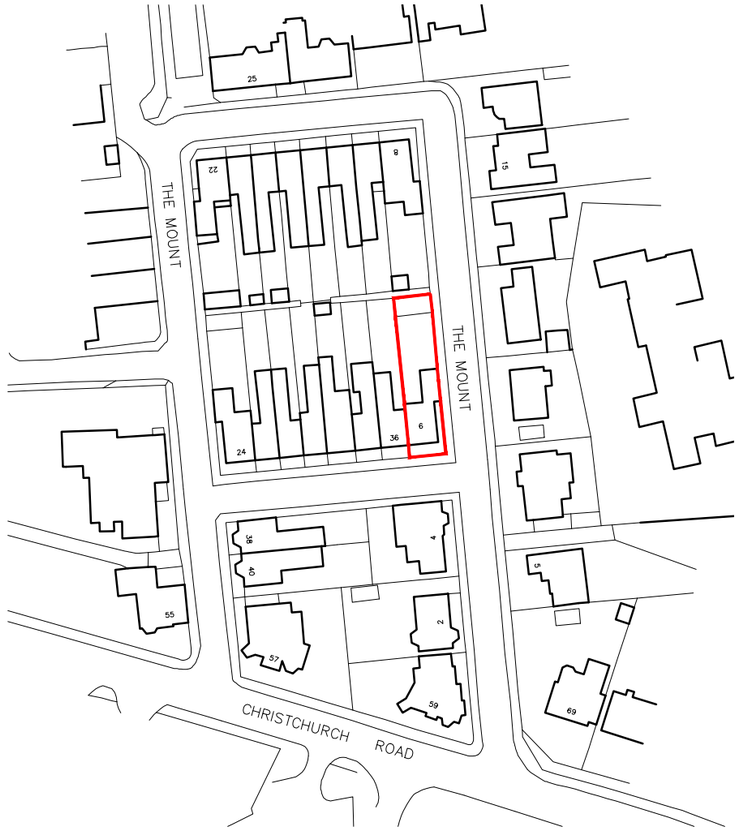

Location Plan 1:1250

1:1250 scale Bar
This Drawing has been produced for printing onto A3 size paper,
If printing on any other size please use the scale bar below.

0m 12.5m 50m 100m
6.2m 25m

SHAUN·TANNER
ARCHITECTURE & PLANNING
www.stlarchitecture.co.uk studio@stlarchitecture.co.uk 0118 989 0808

CLIENT Ms M. Lynch

PROJECT 6 The Mount,
Reading, RG1 5HL

DRAWING Block and Location Plan

STATUS os DATE jan 2021

SCALE 1:500/1250 @ A3 DRAWN DN CHECKED NO 3741/200 REV

THIS DRAWING MUST NOT BE SCALED UNLESS ISSUED FOR PLANNING PURPOSES. ALL DIMENSIONS ARE TO BE VERIFIED PRIOR TO SETTING OUT, COMMENCING WORK, OR PRODUCTION OF FABRICATION DRAWINGS. REPORT ANY DISCREPANCIES TO THE SUPERVISING OFFICER IMMEDIATELY. ©