

REVISIONS:

REV	NOTE	DATE
-----	------	------

NOTES:

Hard copy prints may not scale accurately. All levels are in metres and dimensions in millimetres and unless specified otherwise. To be read in conjunction with all other relevant drawings and specifications.
Based in part on data supplied by Ordnance Survey, Crown Copyright © 2019. License number 100031961

Site Area	1767 m ² 0.18 Ha
-----------	--------------------------------

PLANNING APPLICATION SHINFIELD 2020

CLIENT

PROJECT

FORMATION OF 2 JET WASH BAYS

ADDRESS

SHINFIELD SERVICE STATION
211 SHINFIELD ROAD
READING
BERKSHIRE RG2 8HA

TITLE


LOCATION PLAN & BLOCK PLAN

SCALE	As Noted @ A3	JOB NO	19839-66
DRAWN DATE	JAMES THOMPSON 06.02.2020	DWG NO	PA01
CHECKED DATE		REVISION DATE	

ADCOCK ASSOCIATES


ELTA HOUSE, BIRMINGHAM ROAD, STRATFORD UPON AVON CV37 0AQ
enquiries@adcockassociates.co.uk Tel: +44(0)1789 414202 Fax: +44(0)1789 267741

DESIGN ARCHITECTURE PROJECT MANAGEMENT

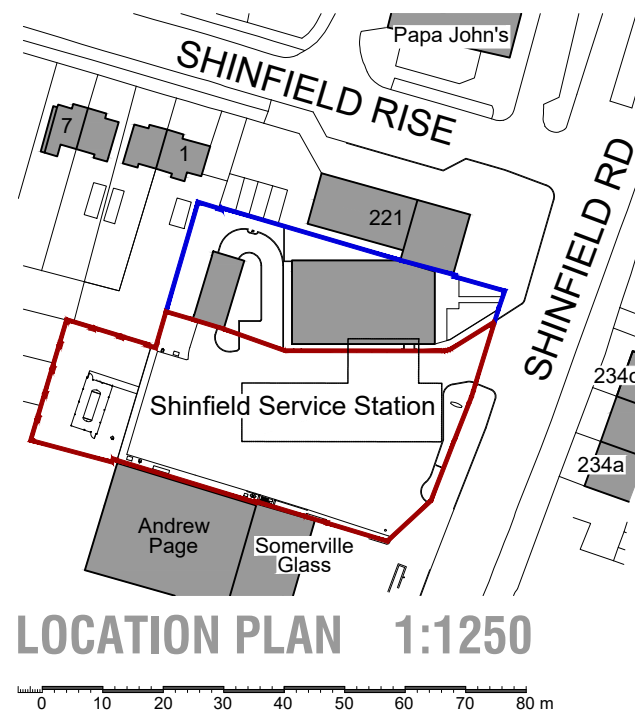

APPLICATION SITE

SITE BOUNDARY

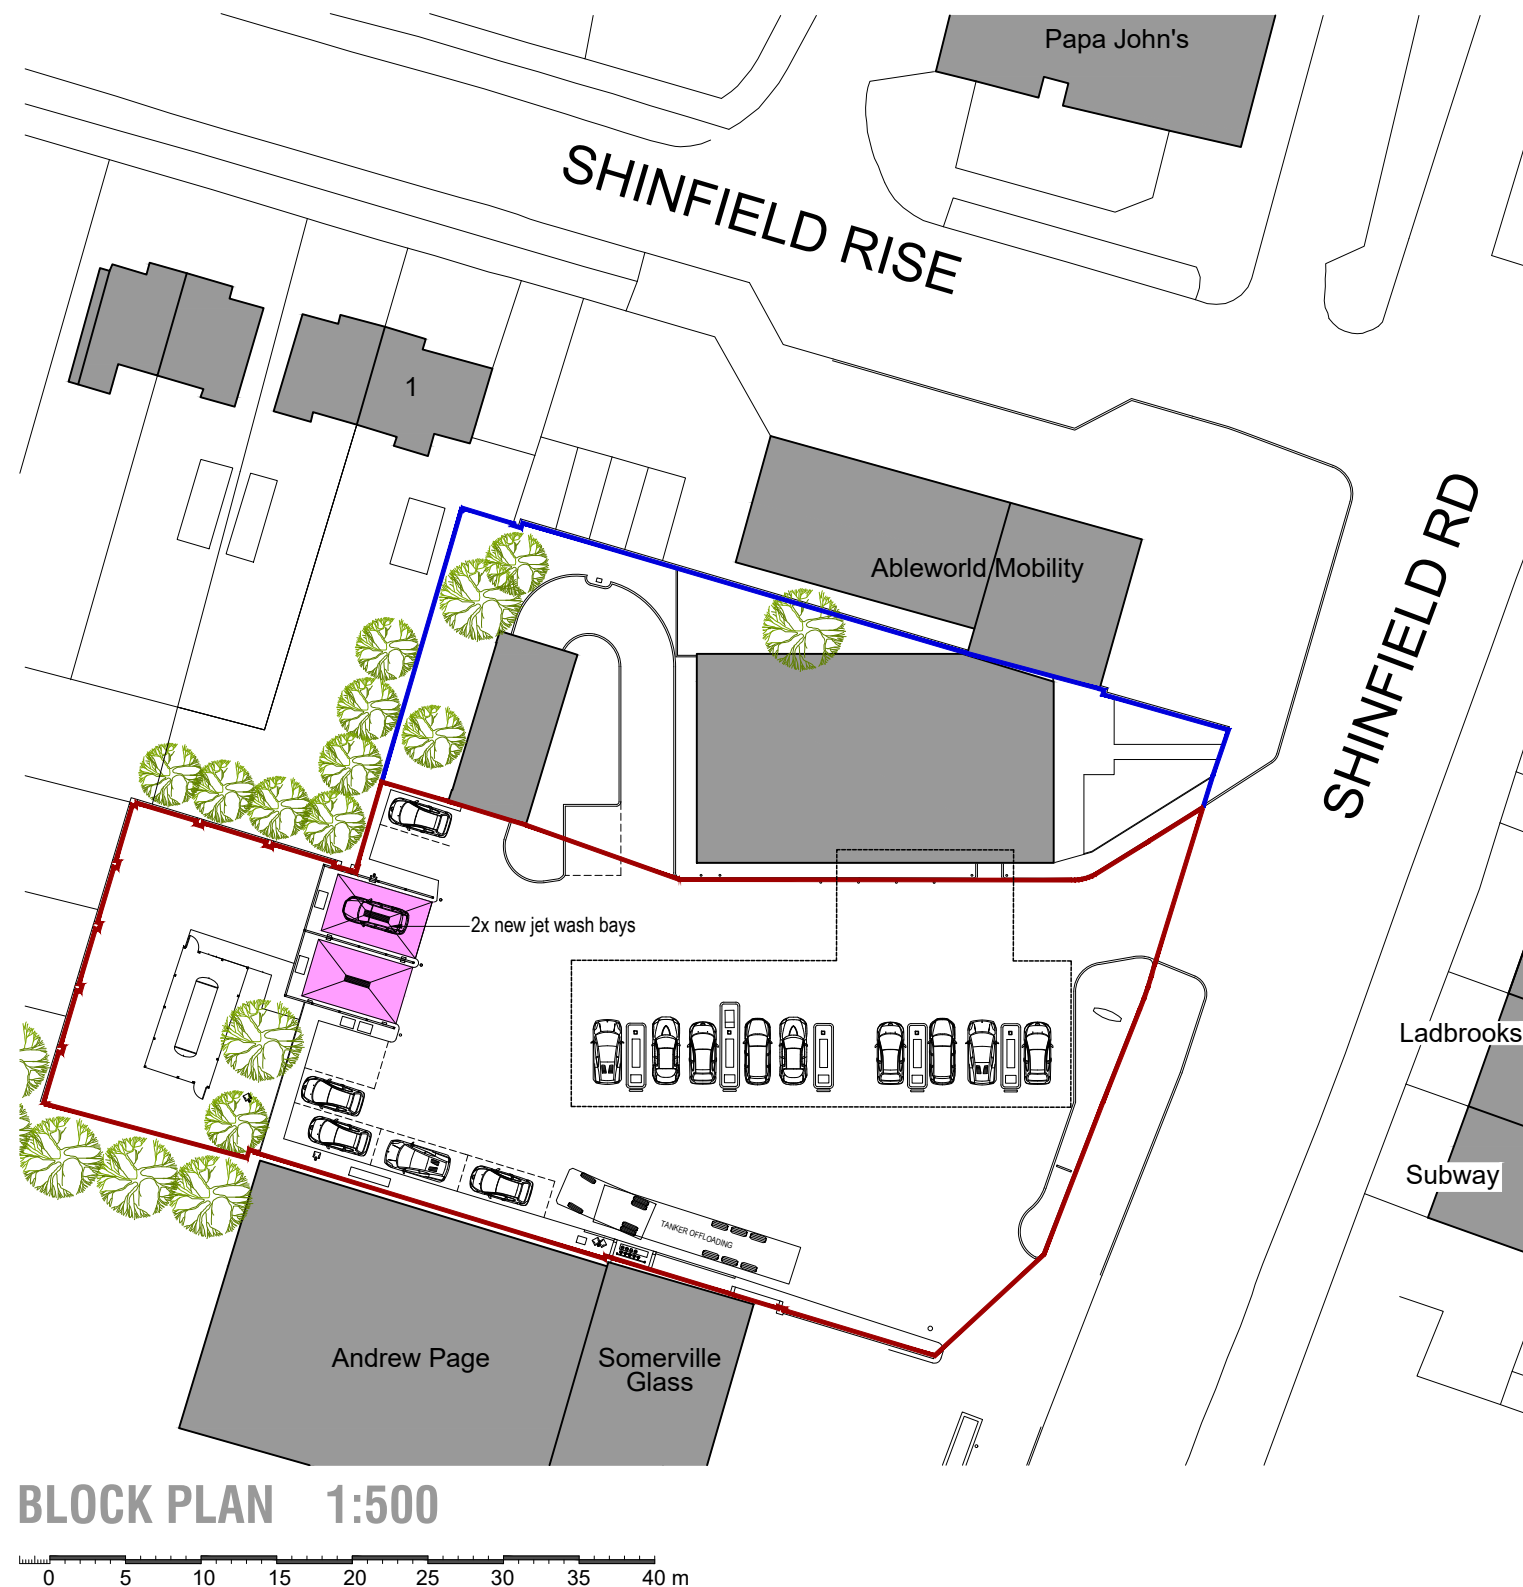

PLANNING APPLICATION SHINFIELD 2020

CLIENT

PROJECT

FORMATION OF 2 JET WASH BAYS

ADDRESS

SHINFIELD SERVICE STATION
211 SHINFIELD ROAD
READING
BERKSHIRE RG2 8HA

TITLE

LOCATION PLAN & BLOCK PLAN

SCALE	As Noted @ A3	JOB NO	19839-66
DRAWN DATE	JAMES THOMPSON 06.02.2020	DWG NO	PA01
CHECKED DATE		REVISION DATE	

ADCOCK ASSOCIATES

ELTA HOUSE, BIRMINGHAM ROAD, STRATFORD UPON AVON CV37 0AQ
enquiries@adcockassociates.co.uk Tel: +44(0)1789 414202 Fax: +44(0)1789 267741

DESIGN ARCHITECTURE PROJECT MANAGEMENT