



Ornamental Planting Mix

Lavandula angustifolia 'Hidcote'
Lavandula angustifolia 'Rosea'
Salvia purpurea
Cistus corbariensis
Potentilla fruticosa 'Abbotswood White'
Hebe 'Nicola's Blush'
Fuschia 'Mrs Popple'
Spiraea nipponica 'Snowmound'
Escallonia 'Apple Blossom'
Weigela 'Mount Blanc'
Euonymus fortunei 'Silver Queen'
Phormium tenax 'Purpureum'
Hydrangea aspera
Ceanothus 'Blue Mound'

Proposed Hedge Planting & Metal Railing


Ligustrum Ovalifolium
Lonicera nitida



Feature Specimen Shrub




Precedent Courtyard Image

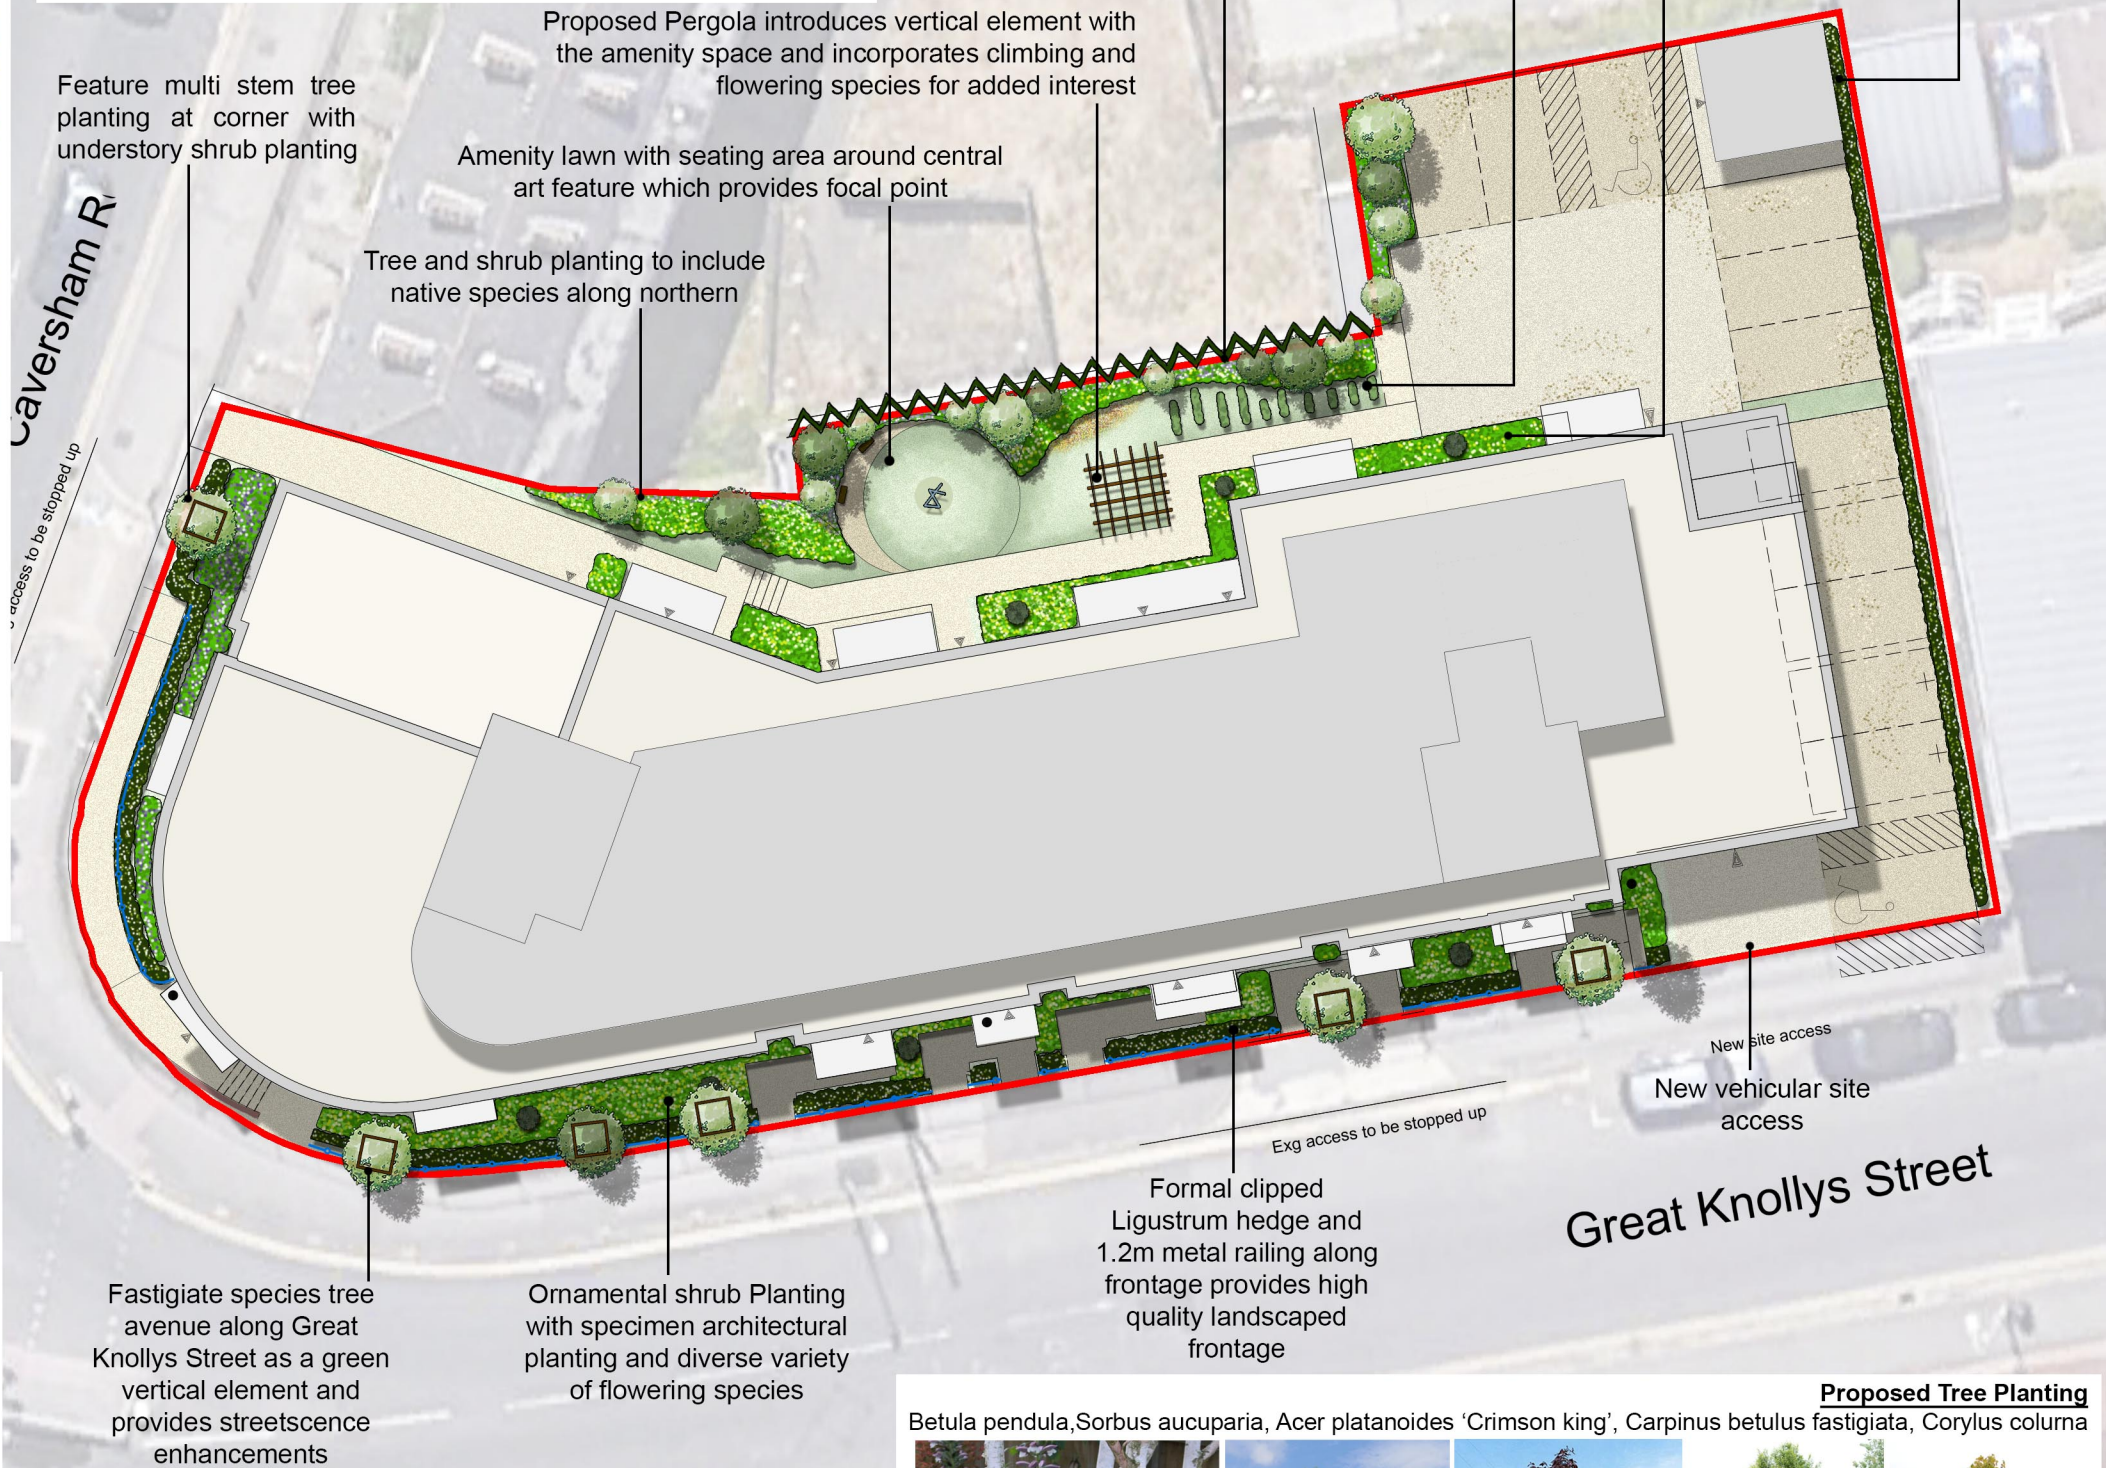

Proposed Tree Planting
Betula pendula, Sorbus aucuparia, Acer platanoides 'Crimson king', Carpinus betulus fastigiata, Corylus columna



NOTES:
Based upon the Ordnance Survey map with permission of The Controller of Her Majesty's Stationery Office. © Crown Copyright.
Aspect Landscape Planning Ltd, West Court, Hardwick Business Park, Noral Way, Banbury OX16
Licence 100060345
Copyright reserved

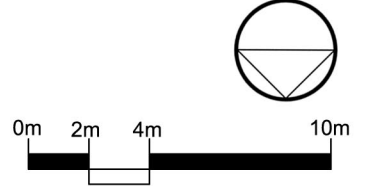

Key:

- Application Site Boundary
- Proposed Tree Planting
- Proposed Ornamental Shrub Planting
- Proposed Hedge Planting
- Wildflower Grass Mix
- Proposed 1.2m High Metal Railing
- Sensory & Herb Planting
- Buff coloured flag paving to footpaths
- Buff coloured block paving to parking areas
- Proposed Feature Specimen Shrub
- Fastigate species tree avenue set within tree planters to avoid underground services
- Proposed Green Wall

REV	DATE	NOTE	DRAWN	CHK'D
E	20.11.20	Updated to latest layout	SB	CJ
D	22.10.20	Updated to latest layout	SB	CJ
C	14.10.20	Updated to latest layout	SB	CJ
B	12.10.20	Updated to latest layout	SB	SB
A	08.10.20	Updated to latest layout	SB	SB

aspect landscape planning

TITLE
45 Caversham Road, Reading
Landscape Strategy Plan

CLIENT
Elstree Land

SCALE 1:250 @ A3	DATE SEPT 2020	DRAWN SB	CHK'D CJ
DRAWING NUMBER 7221/ LSP	REVISION E		