

73 Kidmore End Road
Emmer Green
Reading
RG4 8ST




OS MasterMap 1250/2500/10000 scale
Friday, June 26, 2020, ID: BW1-0084267
www.blackwellmapping.co.uk

1:1250 scale print at A4, Centre: 471632 E, 177184 N

© Crown Copyright Ordnance Survey, Licence no. 100041041



BLACKWELL'S
www.blackwellmapping.co.uk
TEL: 01865 333 677
maps.oxford@blackwell.co.uk

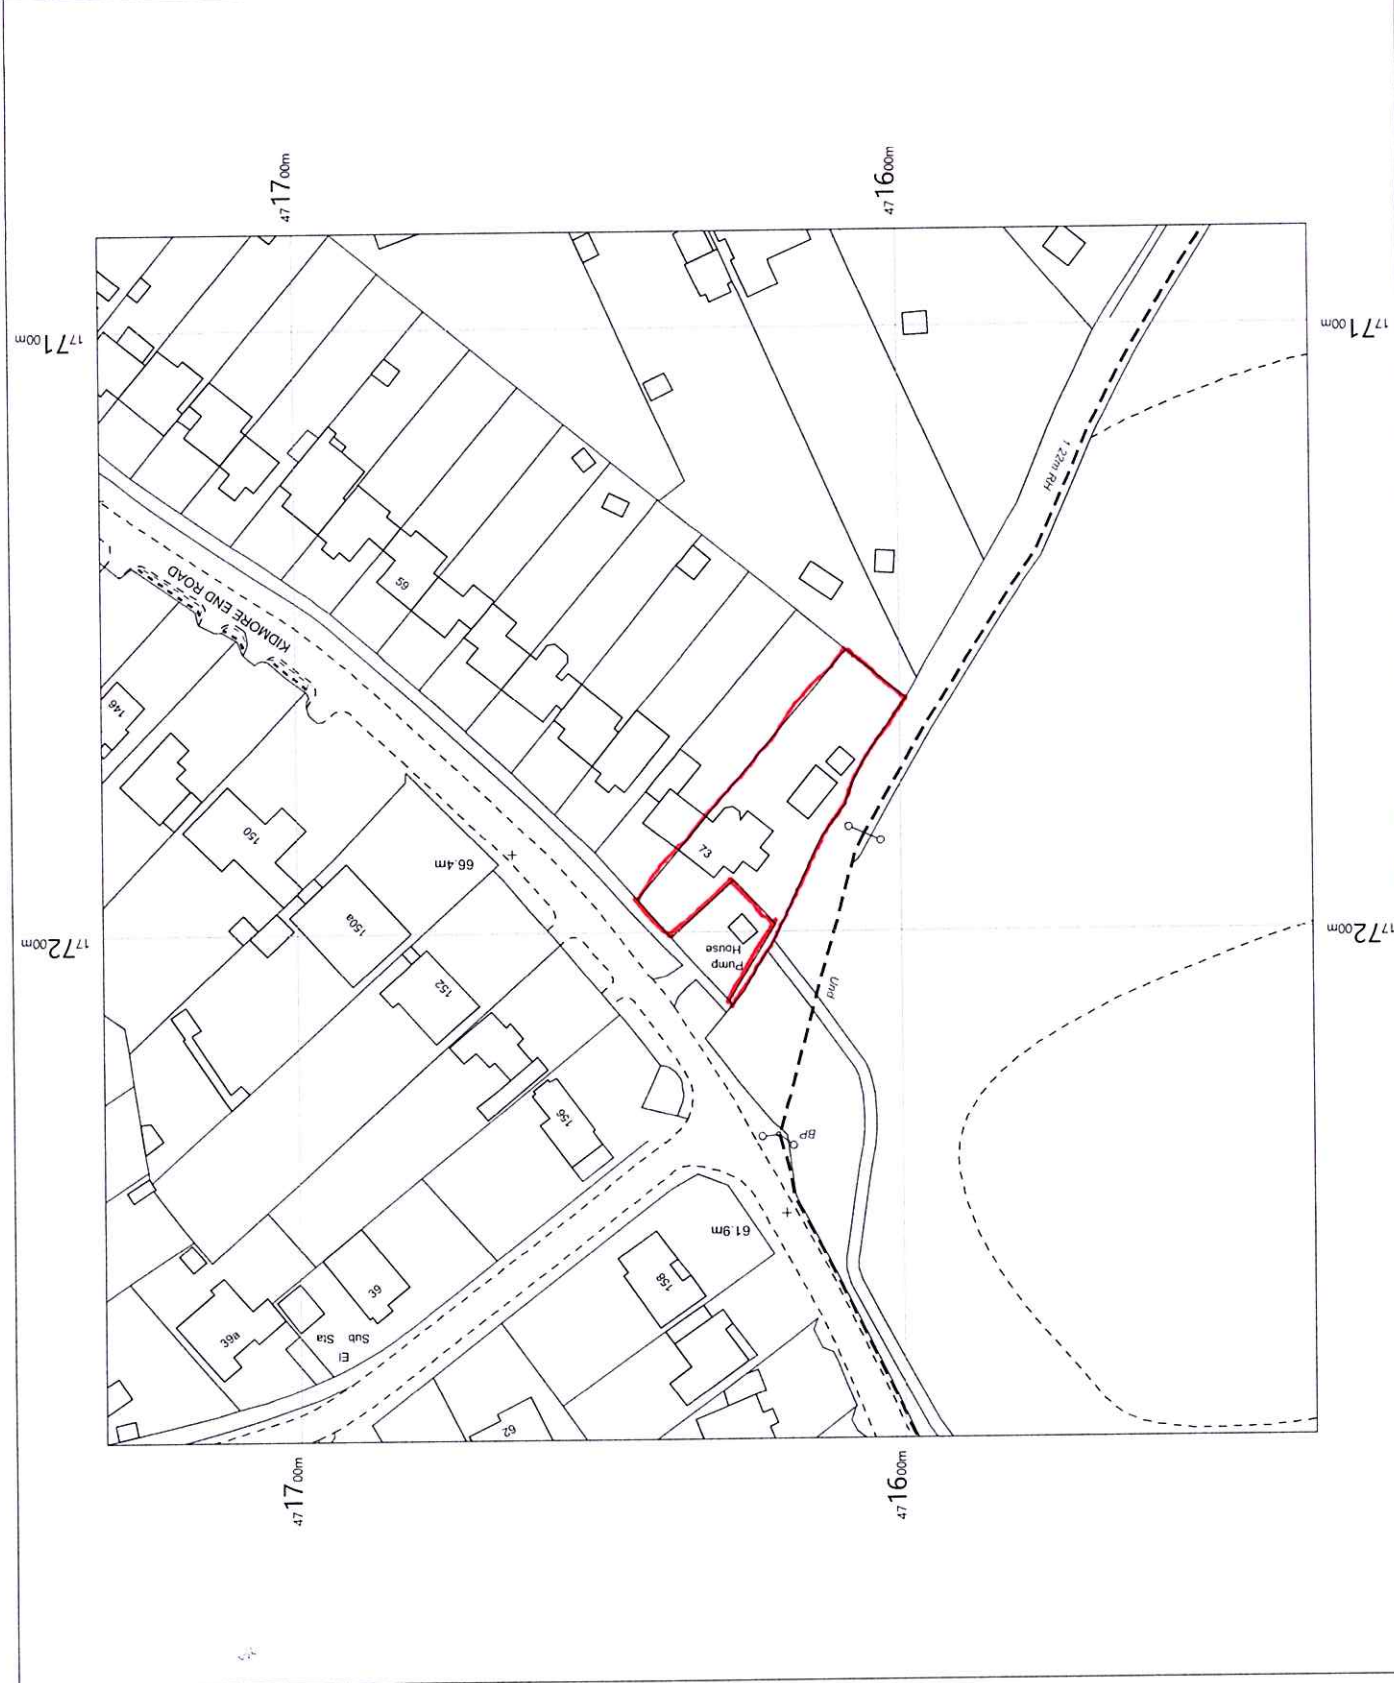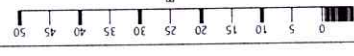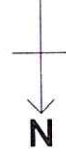

Scale 1:500 Licence no: 100047426

