


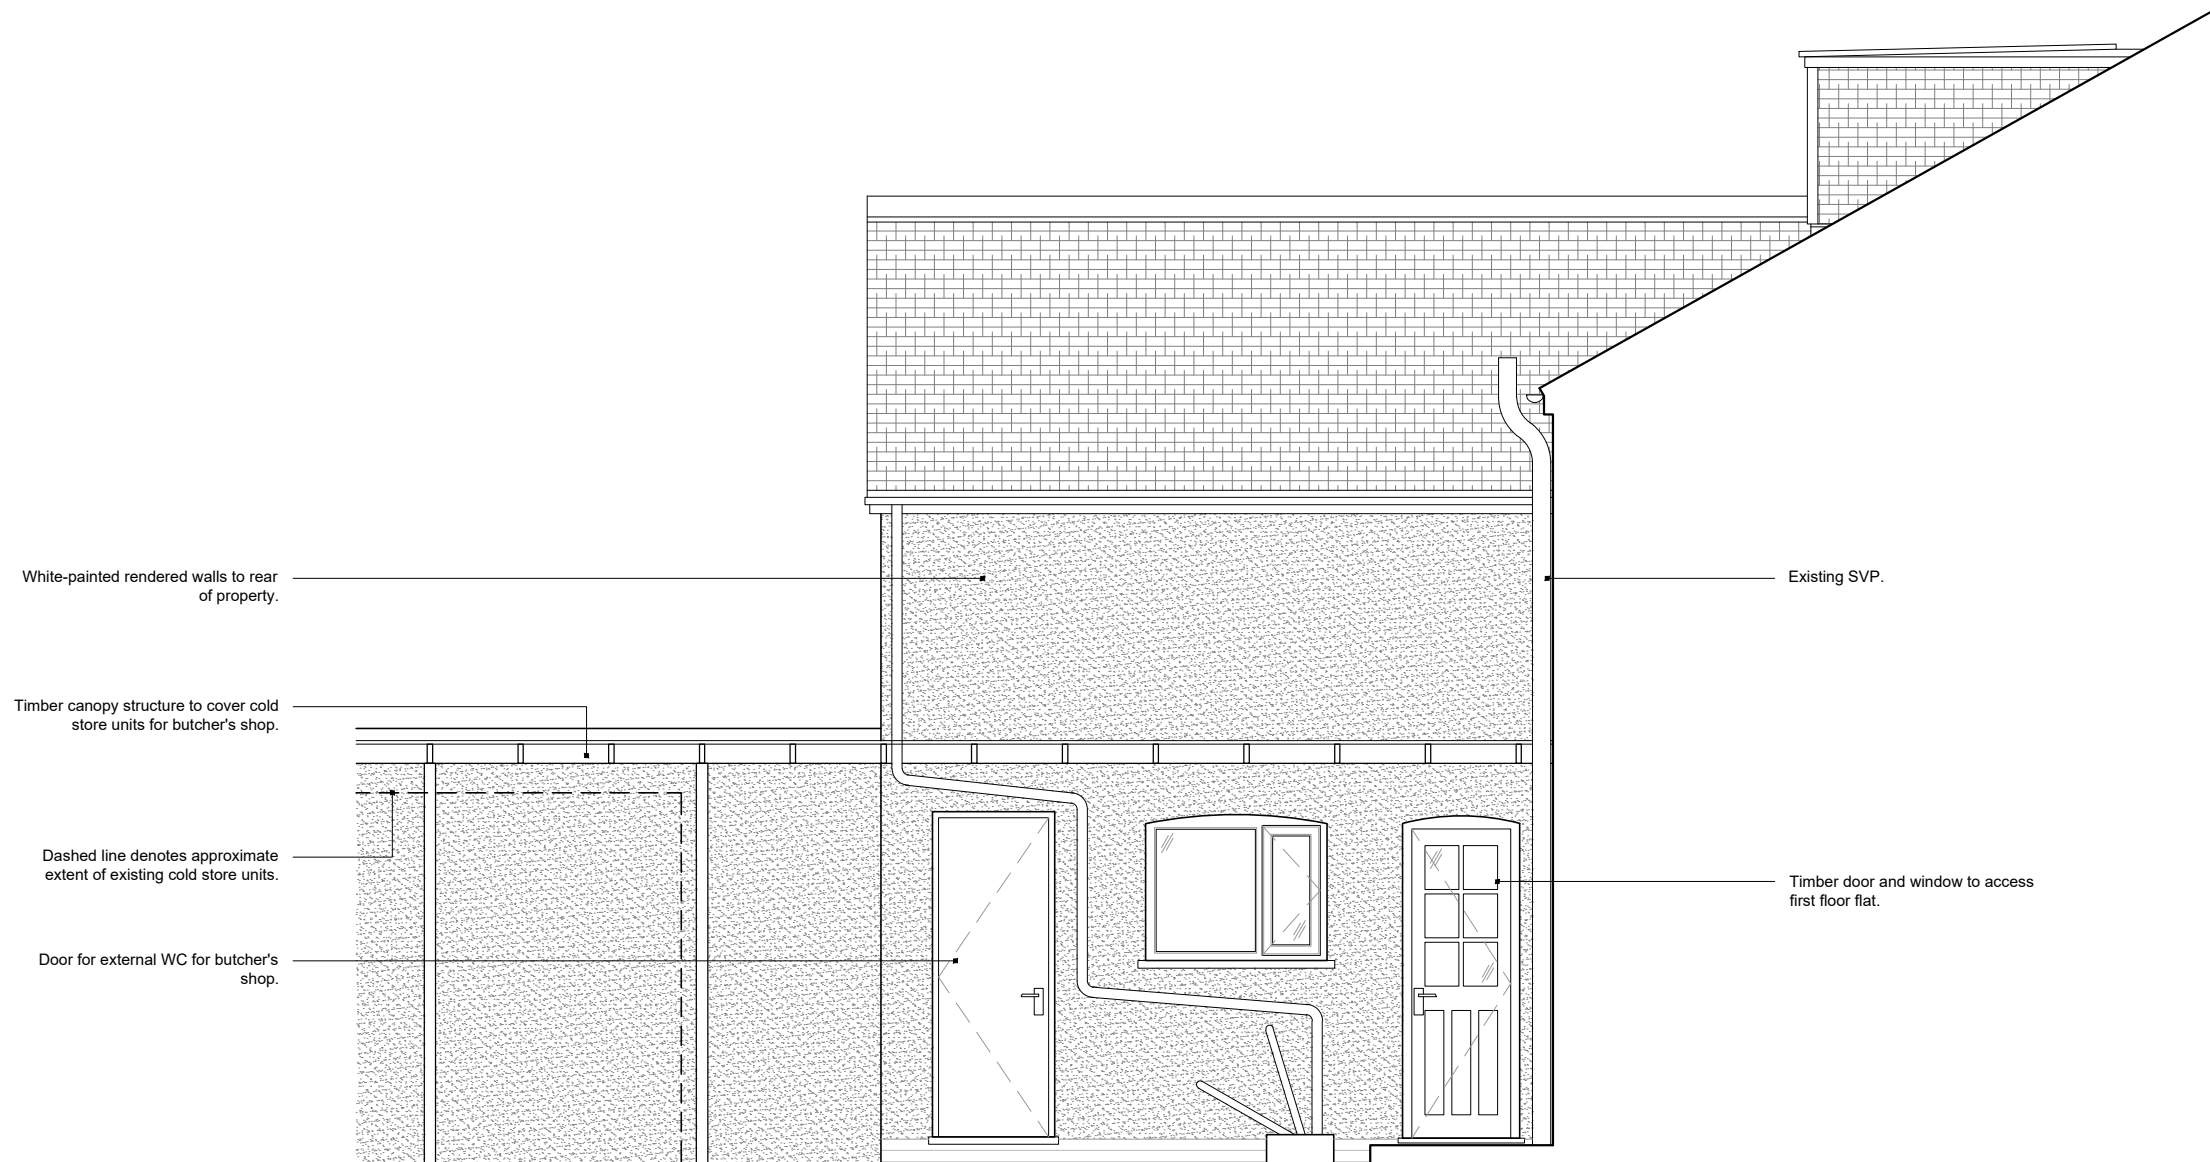

Existing North (Side) Elevation



Issued only for purpose indicated. All dimensions to be checked on site.

20 Coldicutt Street  
Caversham  
Reading, Berks.  
RG4 8DU

Client:  
Ms. L. Howarth

Status:  
PLANNING

Drawing Title:  
Existing Side Elevation

Drawn by:  
-

Drawing No:  
**P.05**

Job No.:  
**20.109**

Scale:  
**1:50 @ A3**

Rev.:  
-