



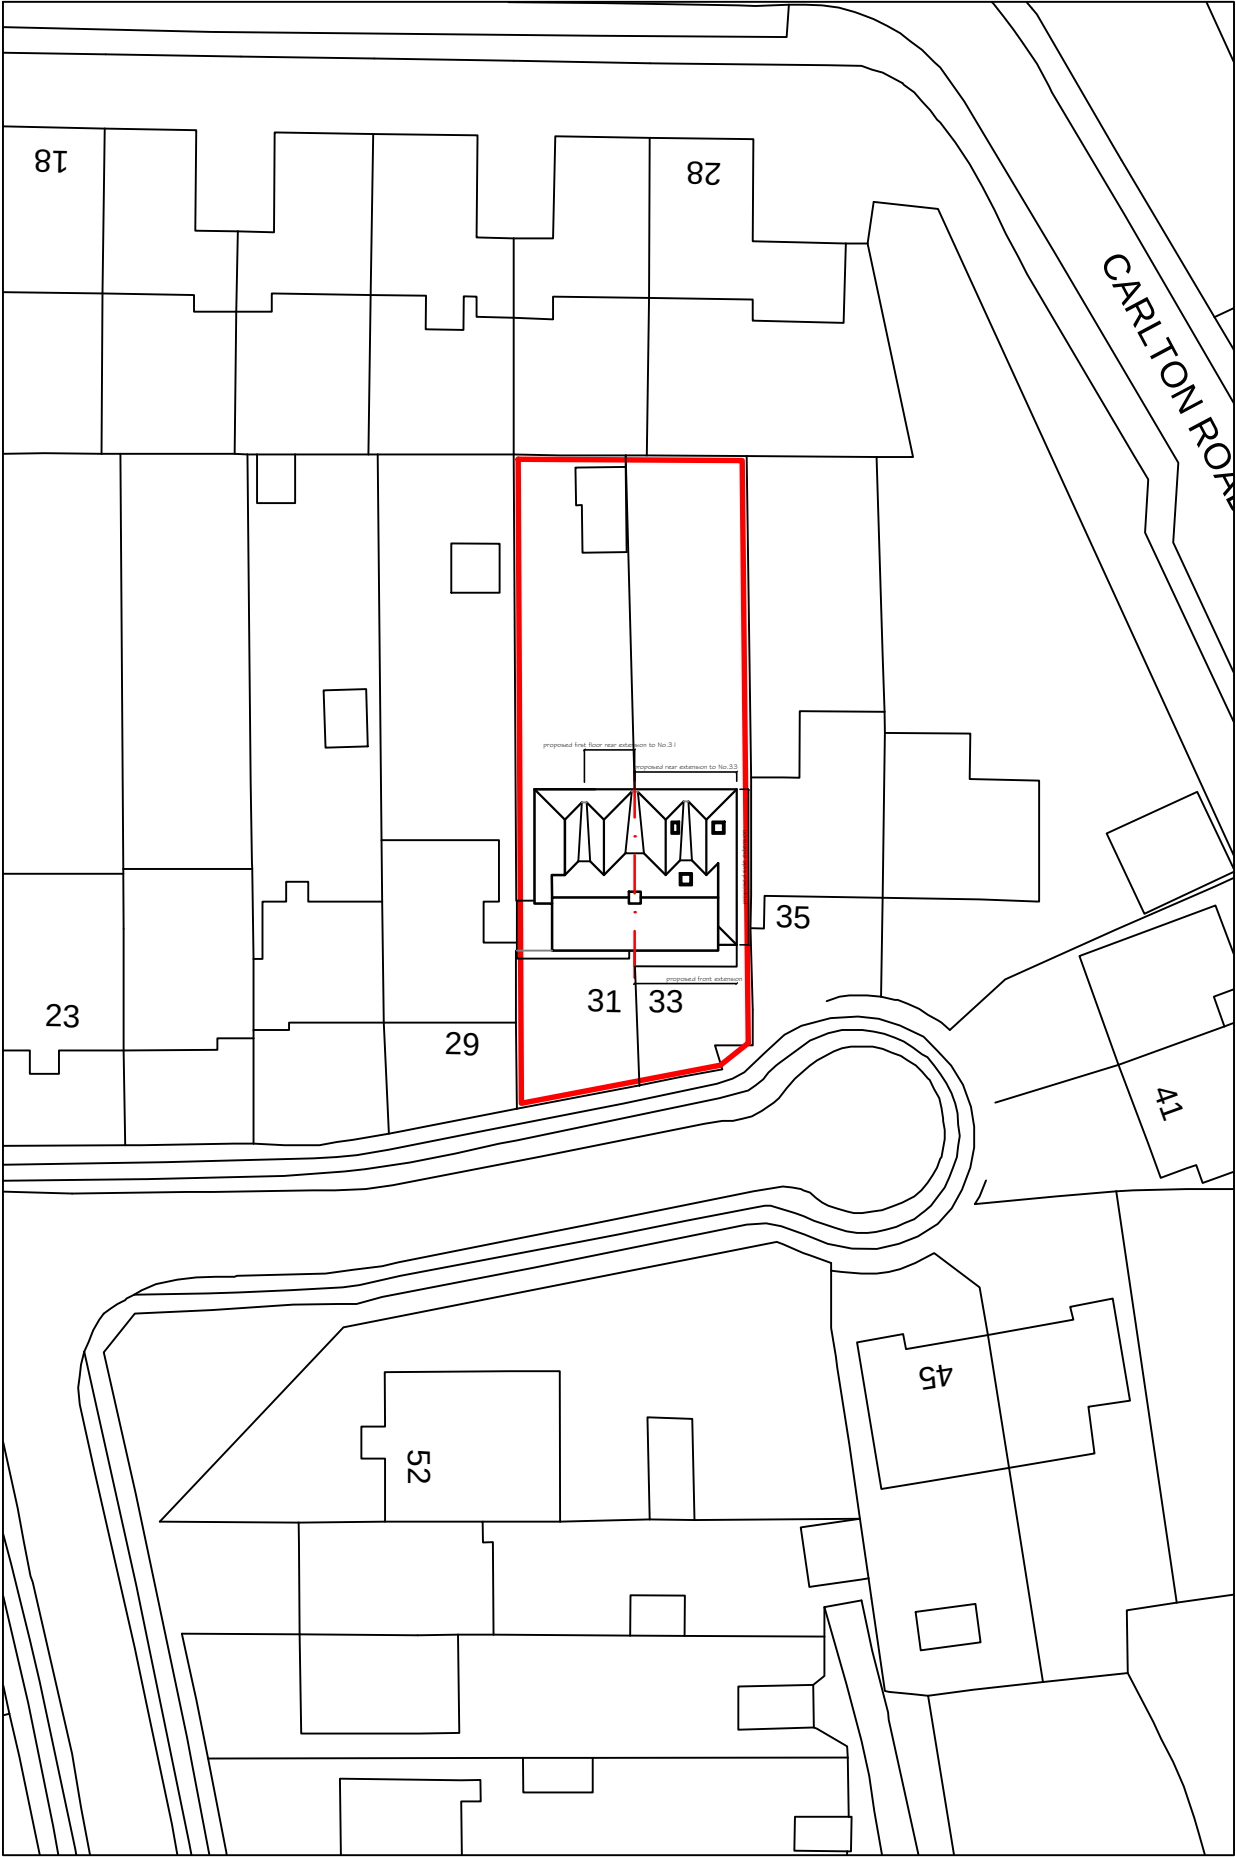

BLOCK PLAN 1 : 500

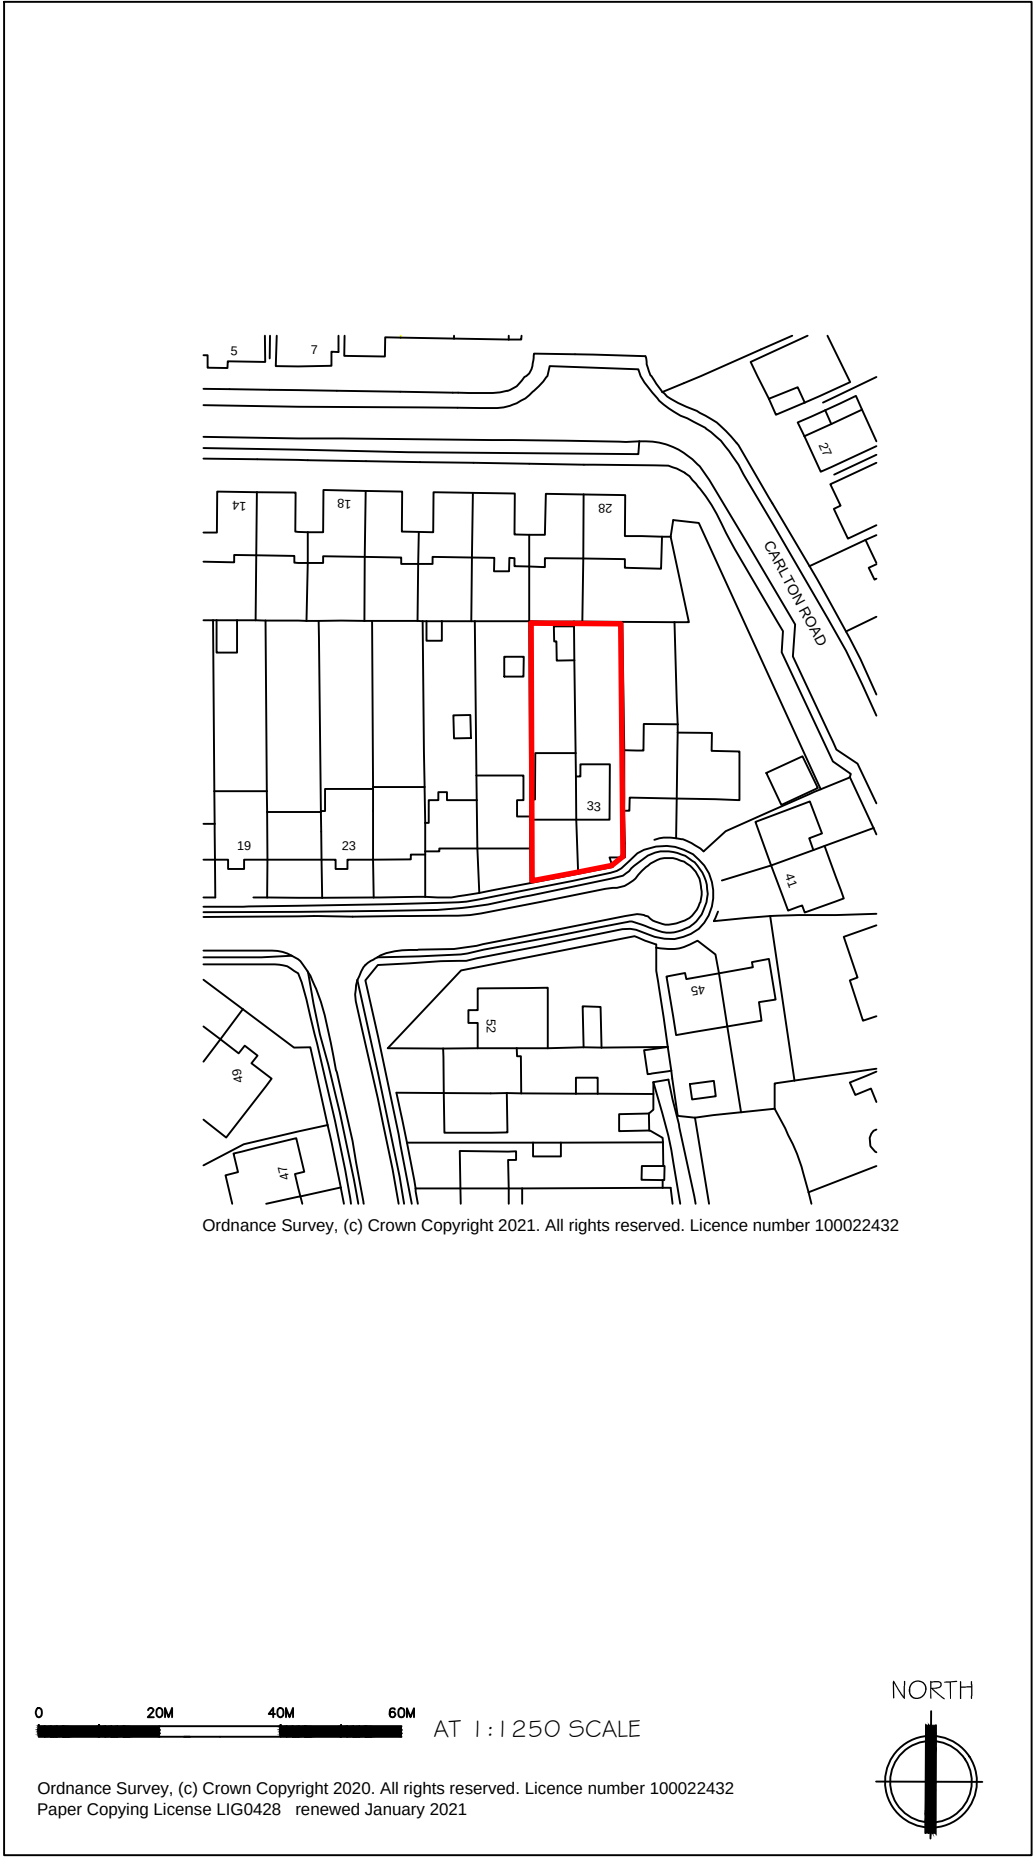

LOCATION PLAN 1 : 1 250

Rev	Revision Details	Initial	Date
OWENS GALLIVER ARCHITECTS LLP 10 HIGH STREET PANGBOURNE READING RG8 7AB tel 0118 984 1344 oga@owensgalliver.co.uk www.owensgalliver.co.uk			
Client: G WATERHOUSE, C SHARPLES and K WIGGINS, D WIGGINS			
Job Title: PROPOSED EXTENSIONS 31-33 HILLTOP ROAD CAVERSHAM READING RG4 7HR			
Drawing Title: SITE LOCATION PLAN BLOCK PLAN			
Drawing No: 20-1999/000		Rev Suffix: A version issued 27apr21	
Drawn:	Scale: 1:1250 1:500	Date: mar21	
Job No: 20-1999	Sheet: 1 of 1	Sheet Size: A3	