


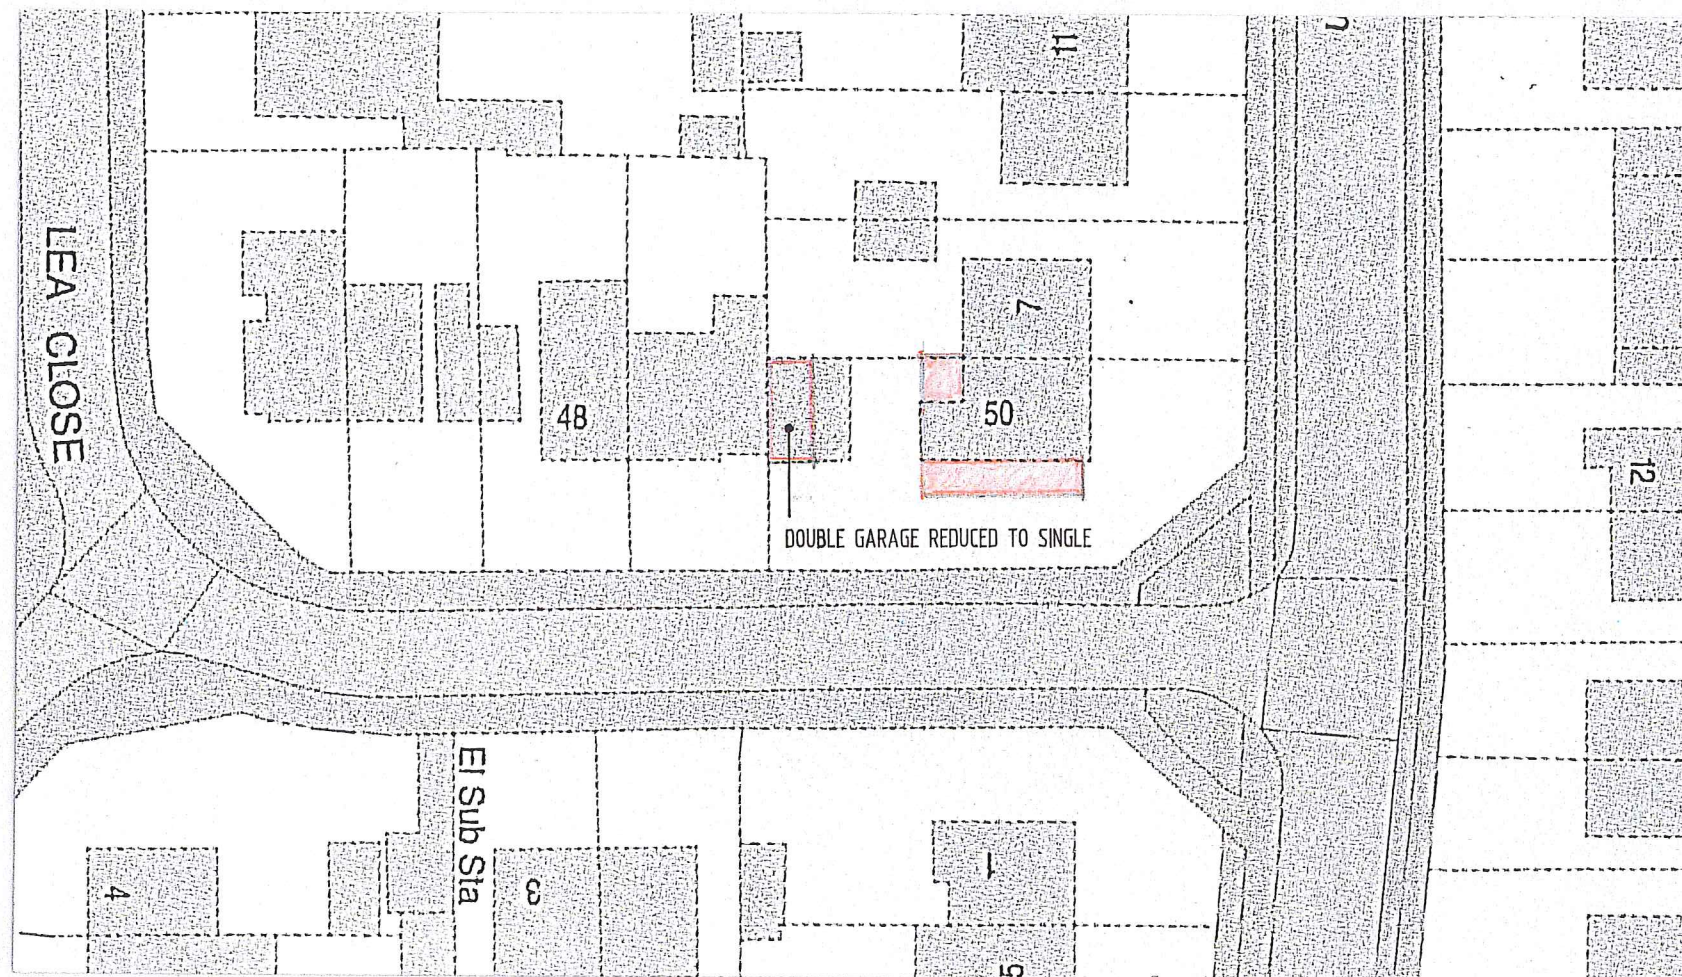

SITE PLAN 1 : 500



All dimensions to be checked on site and the Architect notified of any discrepancy before the work is put in hand. All Copyrights reserved.



LOCATION PLAN 1 : 1250

Client: **MR & MRS A TIPPER**

KEITH G HALSON RIBA Chartered Architect
27 Ancastle Green
Henley-on-Thames
RG9 1TR
Tel: 01491 414018

Project: **PROPOSED EXTENSIONS**
50 LEA CLOSE READING RG30 3NB

Drawing: **LOCATION : SITE PLANS**

Scale: **as shown** Date: **MARCH 2020**

Dwg.no: **2020 : 2381 : A3 : 1** Rev: