



1 VIEW 1 - THE FORBURY PERSPECTIVE



2 VIEW 2 - FRIAR STREET PERSPECTIVE



3 VIEW 3 - MARKET PLACE PERSPECTIVE



4 VIEW 4 - BLAGROVE STREET PERSPECTIVE


DATE	REVISION	REVIEW	CHK
19.02.20	First Issue	1	PB JB
11.03.20	Pre-app meeting & Hotel comment updates	2	PB JB
19.03.20	Alternate facade to avoid services affecting bf, gift and fit layouts	3	PB JB
03.08.20	Planning Meeting 14.04.20 updates	4	PB JB
11.08.20	GA updates	5	AR JB
06.10.20	Site Visuals	6	AR PB
15.01.21	PLANNING SUBMISSION	7	PB JB

This drawing has been prepared solely for the use of Sonic Star Properties Ltd and there are no representations of any kind made by NORR Consultants Limited to any party with whom NORR Consultants Limited has not entered into a contract

This drawing must not be used, reproduced or revised without written permission.

This drawing shall not be used for construction purposes until the "CONSTRUCTION" status appears under the Sheet Status.

Constructors must only work to figured dimensions which are to be checked on site. Do not scale from hard copy drawings

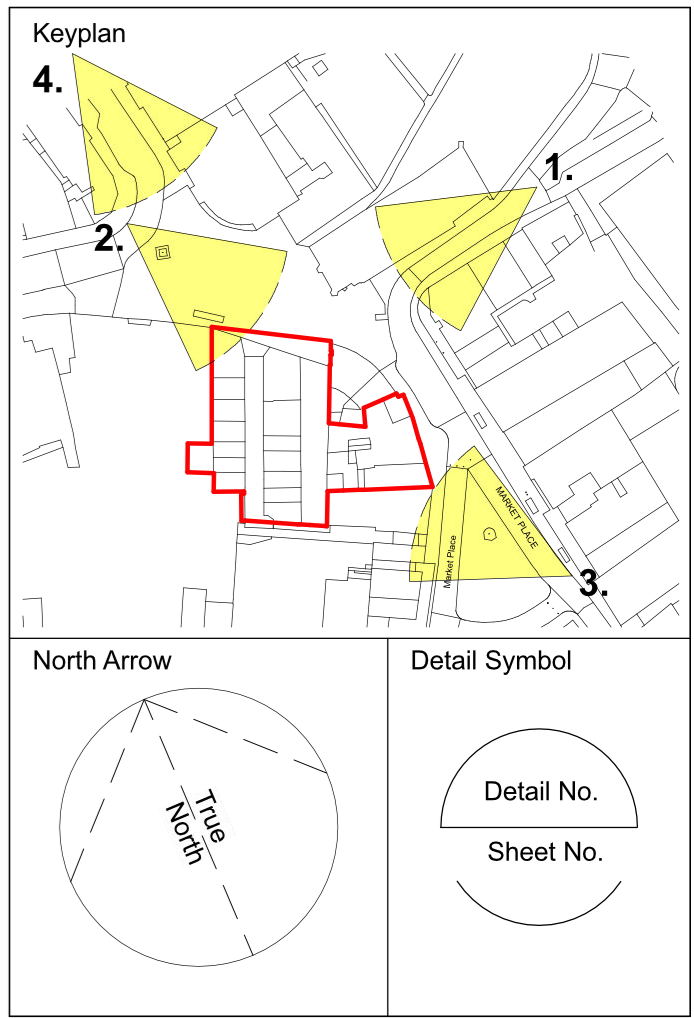

1 LOCATION PLAN Copy 1_{as}

NORR
NORR Consultants Limited.
An Ingenium International Company
Percy House, 8th Floor Percy Street,
Newcastle NE1 4PW
England, UK
norr.com

Drawn PB	Date 19.02.20
Checked JB	Date 19.02.20
Scale As indicated @ A0	
Client Sonic Star Properties Ltd	
Project FRIAR STREET, READING	
Drawing Title SITE VISUALS - SHEET 1	
Sheet Status S4 - FOR APPROVAL	
Project No. JANC20-0067	
Drawing No. REBW-NOR-01-00-DR-A-90101	Rev. 7