


Car Park
Review

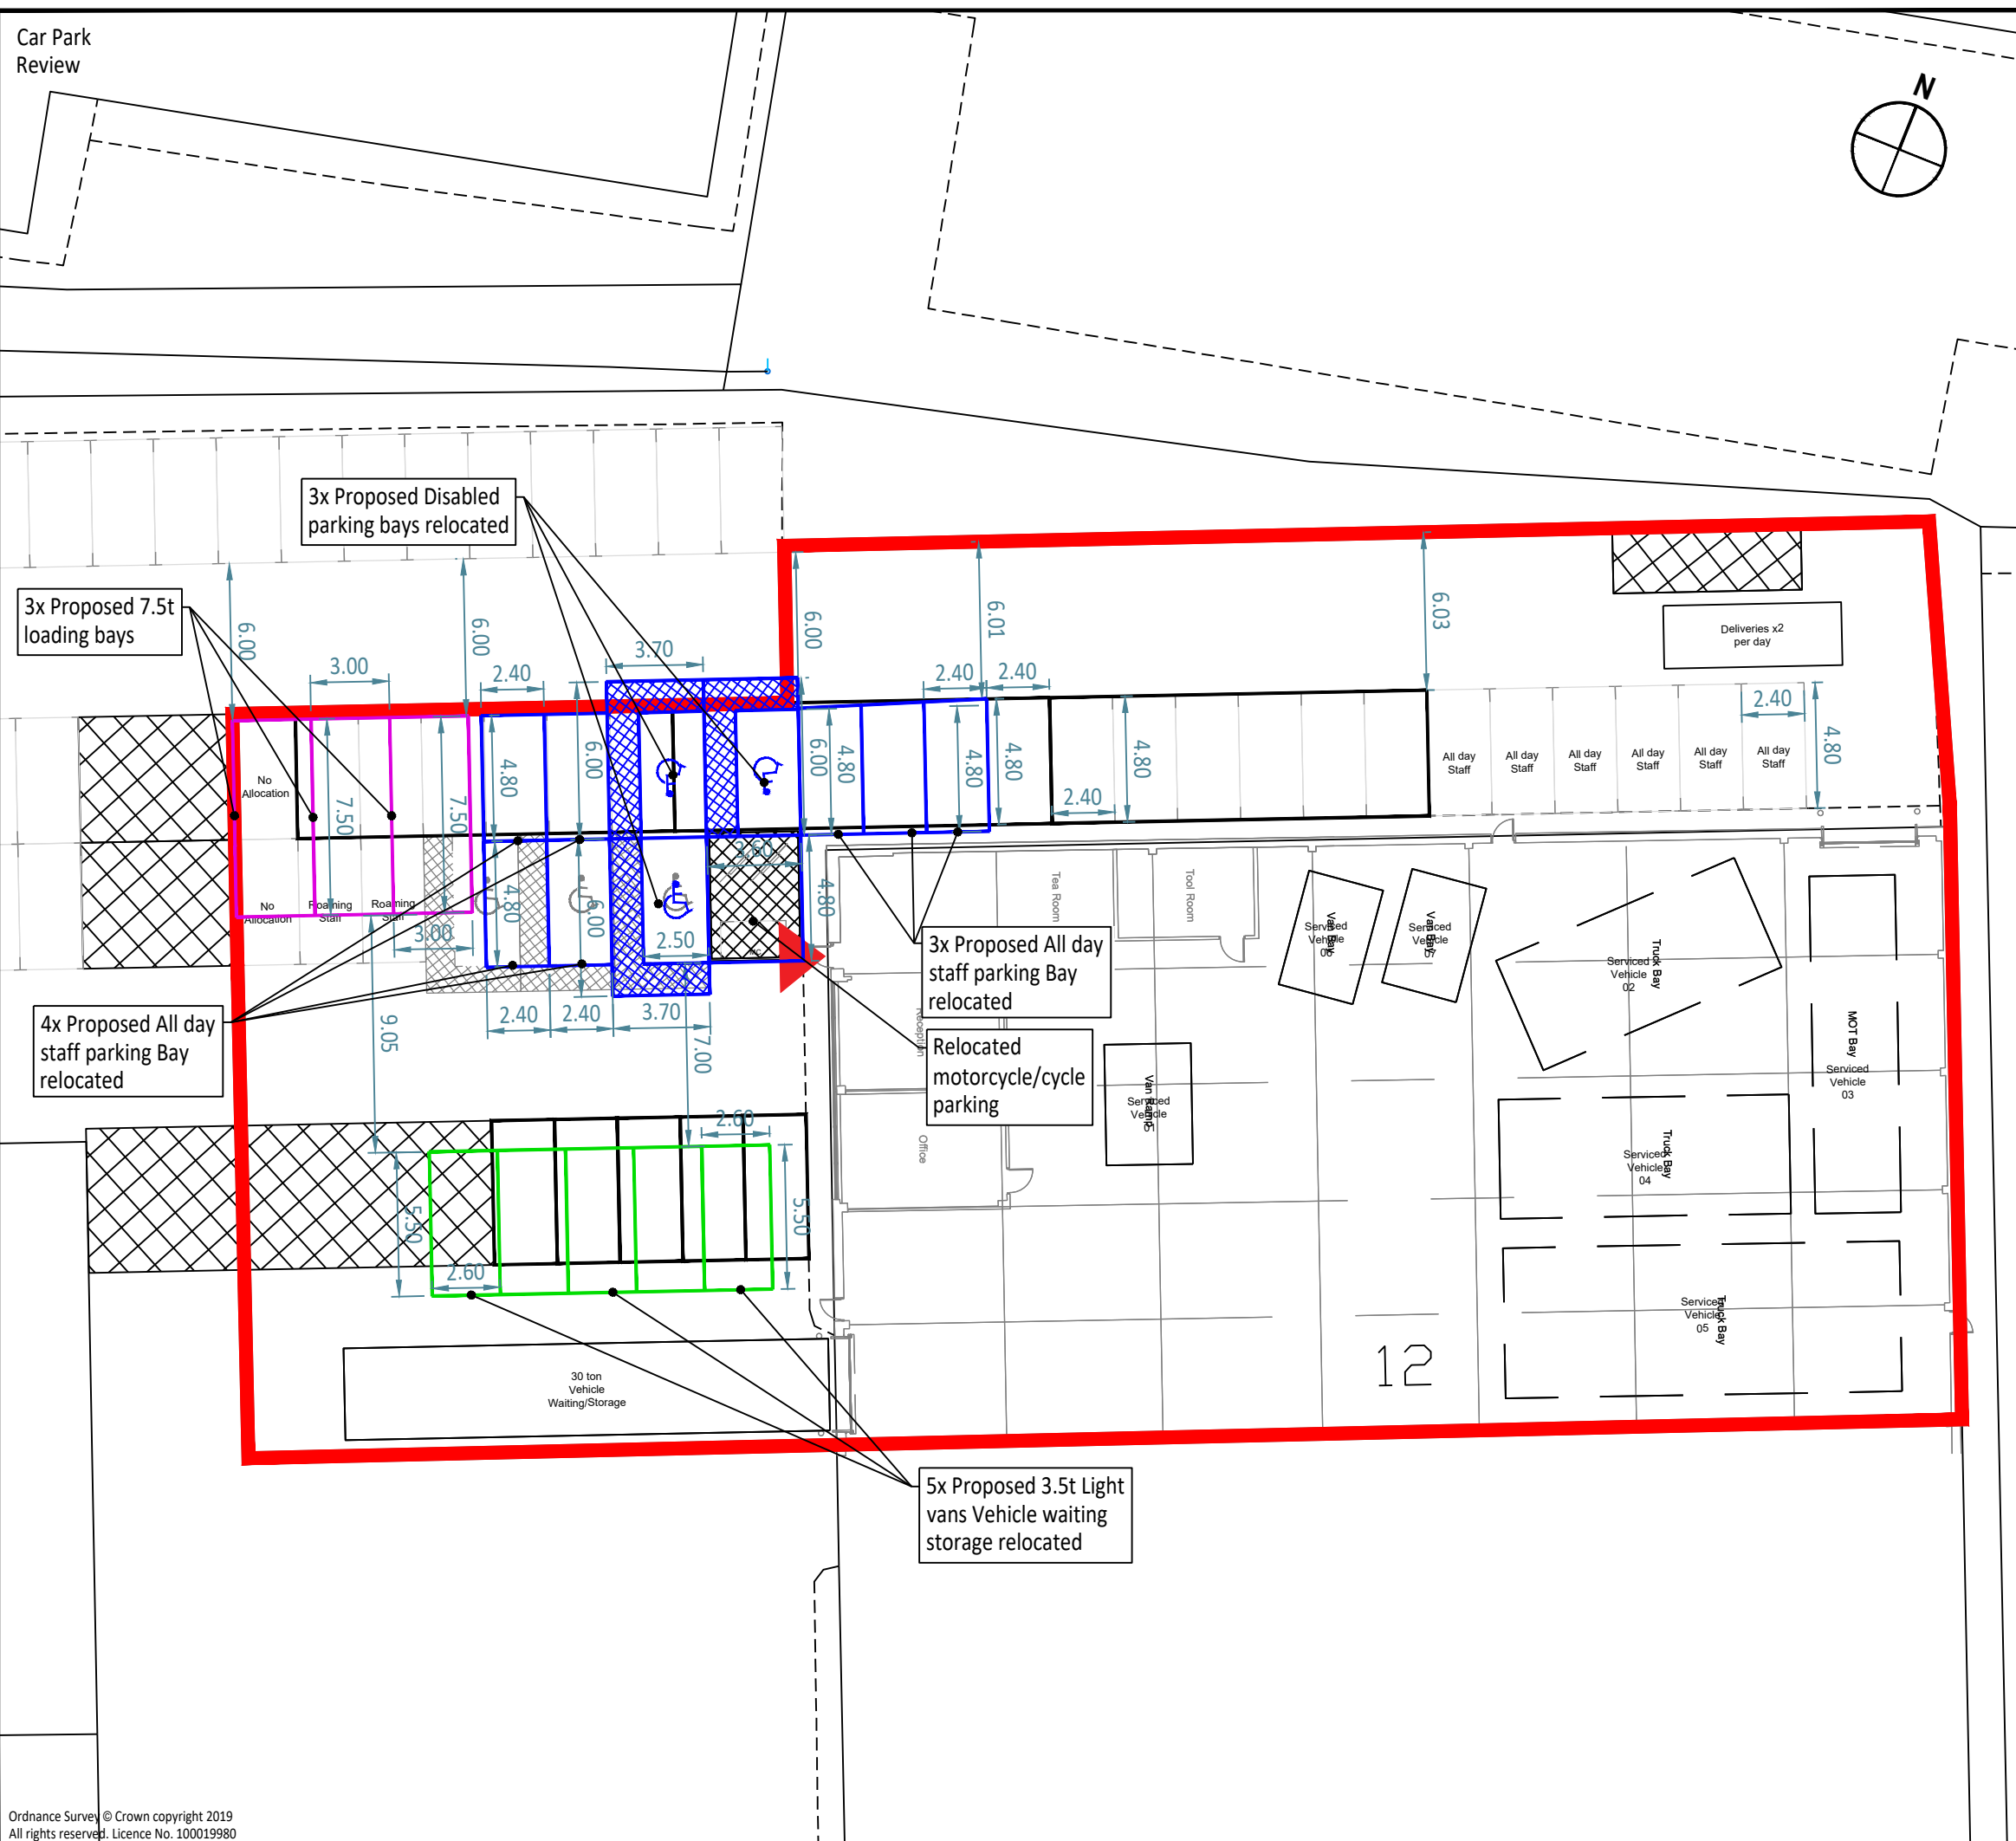

Notes:

1. This is not a construction drawing and is intended for illustrative purposes only.
2. White lining is indicative only.
3. Based on layout by Hale Architecture 'PL003B - Proposed Internal Uses'

Total Car Park Bays : 23 spaces - 3 Disabled car park spaces
-20 car park spaces

Total Car park Bays for 3.5t Light Vans : 5 spaces

Total Loading Bay spaces for 7.5t Vehicles : 3 spaces

A Removed text CP SE 26.10.2021

REV. DETAILS DRAWN CHECKED DATE

CLIENT:

Canmoor

PROJECT:

Unit B4, Worton Grange,
Reading

DRAWING TITLE:

Car Park review
Proposed distribution of Parking
Bays and Loading Bays

SCALES:

1:250 at A3

DRAWN: CP CHECKED: TF DATE: 25.10.2021

vectos.

Network Building, 97 Tottenham Court Road, London W1T 4TP
t: 020 7580 7373 e: enquiries@vectos.co.uk

DRAWING NUMBER: REVISION:

216254/PD01

A