



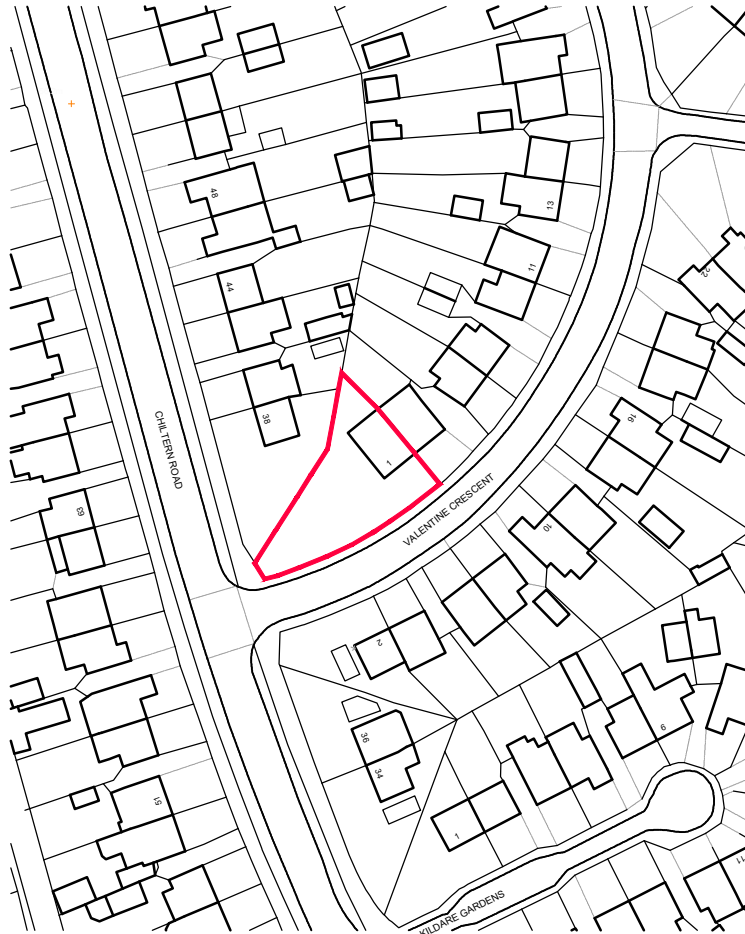

Mapping contents (c) Crown copyright and database rights 2021 Ordnance Survey 100035207

LOCATION PLAN

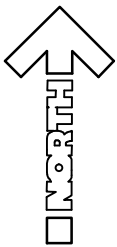

No. Revision

Date

Project Proposed extensions and alterations 1, Valentine Crescent, Caversham, Reading, RG4 5JL		Project No AL 01539	Drg No 01	Rev -
Drawing Title Location Plan		Scale 1:1250 @ A4	Drawn by CG	
		Date May 2021		
Rowan Lodge Φ Southend Road Φ Southend Bradfield Φ RG7 6ES tel: 0118 9745100 Φ e-mail: enquiries@archytas.co.uk Architectural Design Services Φ Planning Φ Building Design Φ Surveying New Build Φ Extensions Φ Residential and Commercial Φ Listed Buildings				

rchytas



0 10 20 30 40m
 Scale 1:1250