





ELEVATION E1

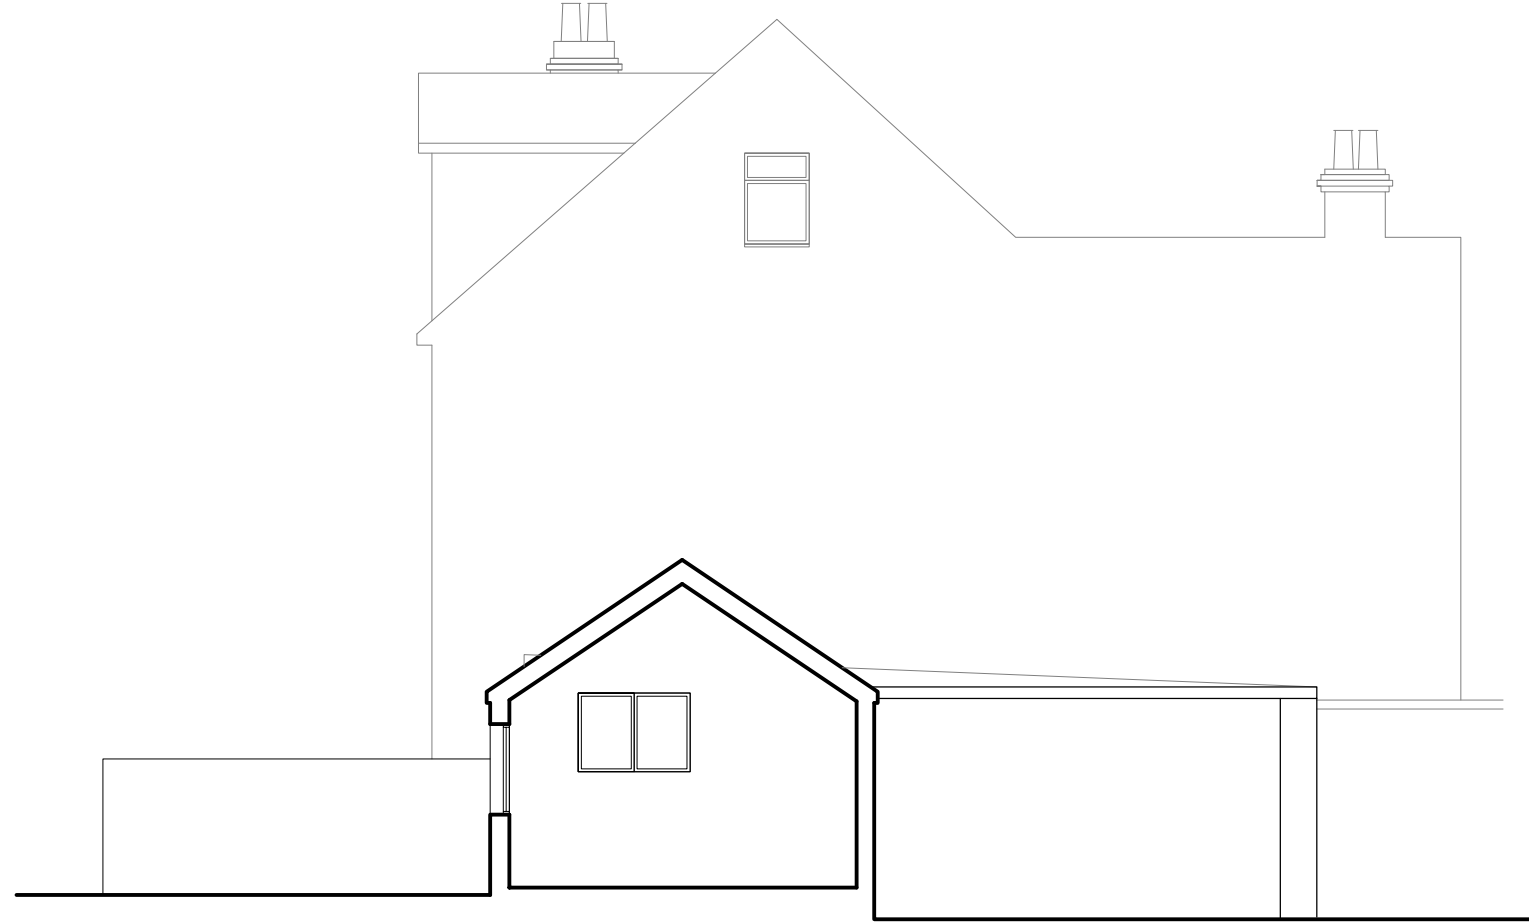

SECTION SE1



SECTION S1

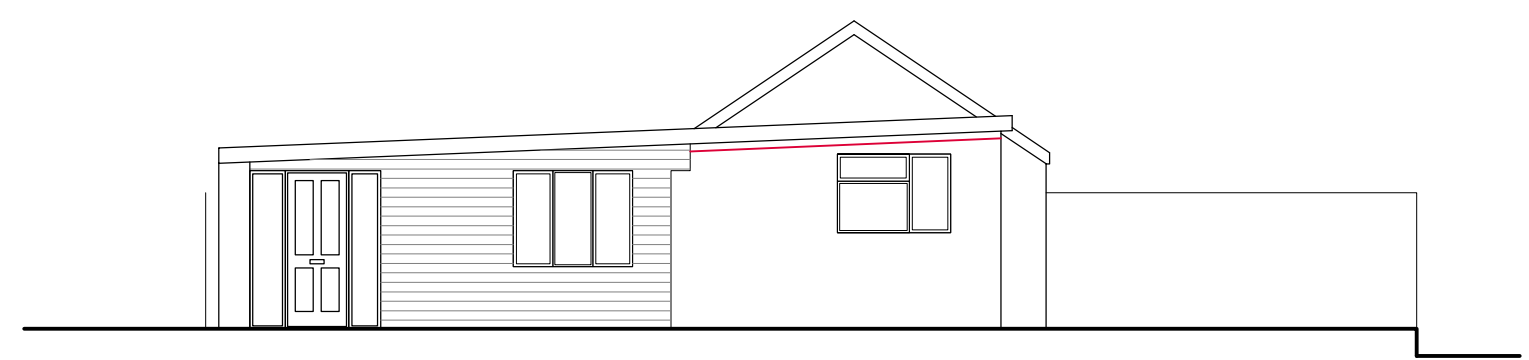

ELEVATION SE4



Rev	Description	Date
AM	Scalebar added	09/12/2020

CODE	SUITABILITY DESCRIPTION
STATUS	PURPOSE OF ISSUE

PROPERTY FOUNDATIONS GROUP
Investments and Developments

PROJECT

85 PELL STREET

TITLE

EXISTING SECTIONS
AND ELEVATIONS

CLIENT

JOHN RIVERS

DRAWN BY AM	CHECKED BY AM	DATE 01/05/20
SCALE (@ A1) 1 : 100	PROJECT NUMBER AAIMS_12	
DRAWING NUMBER AED151		REV A