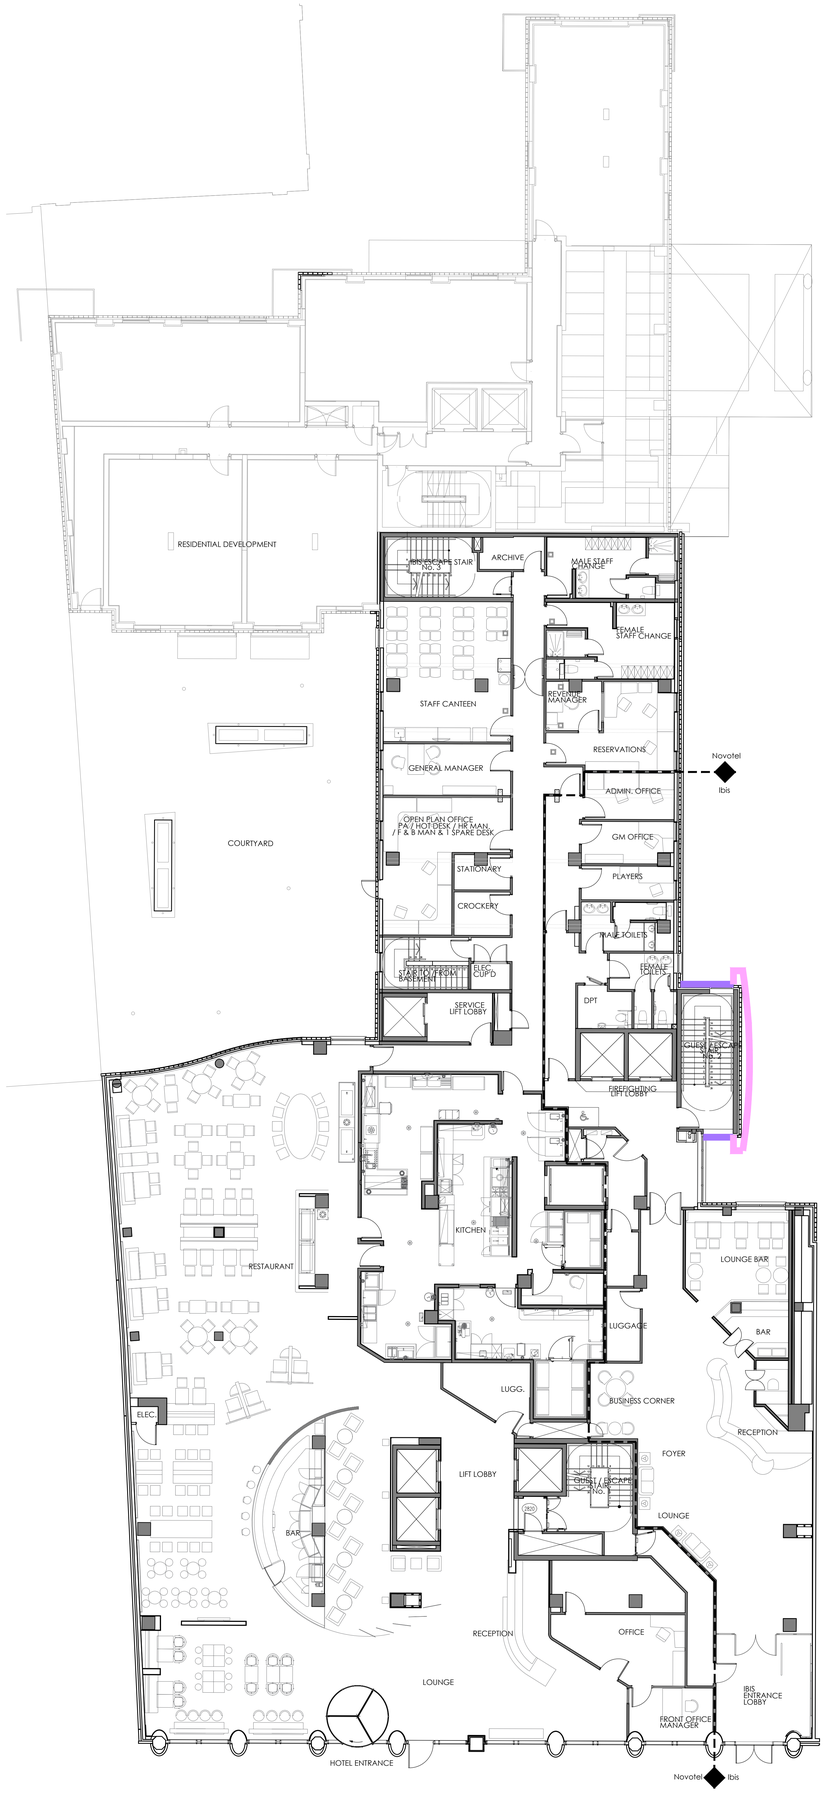


Pink - Proteus 10 Insulated Rainscreen Metal Panel to be replaced

Violet - Insulated Metal Panel Curtain Wall to be replaced

NORTH

NOTES

Do not scale from this drawing. All dimensions to be checked by the contractor before construction and prior to the fabrication of any component. Discrepancies to be reported to LMA Architects

This drawing is copyright of LMA Architects. This drawing cannot be copied or reproduced in part or full without the written consent of LMA Architects.

0 1 2 3 4 5 6 7 8m

SCALE OF METRES 1:100

| Revision | Date | Description | By |
|---|---|---|---|

LMA ARCHITECTS
The Atrium | 6 New Road | Ayr, KA8 8EX | 01292611727
100 West George Street | Glasgow, G2 1PP | 01412642991
studio@l-m-a.co.uk | www.l-m-a.co.uk

Client
Accor Invest

Project
Reclladding of Ibis Reading
25A Friar Street

Description
Level 0
General Arrangement Plan as Existing

Status
**Planning**

| Job Number | Drawing Number | Revision |
|---|---|---|
| **21_02_2289** | **EX(01)002** | |
| Scale | Drawn / Checked By | Date |
| 1:100 @ A0 | JM / MMcH | April 21 |

C:\Users\CollinChristie\OneDrive - Lawrence Macpherson Associates\21_02_2289 - Reclladding Of Accor IBIS Reading\Drawings\2.00 AutoCAD\01 GA Plans\21_02_2289EX(01)002 - Level 0 - General Arrangement Plan As Existing.dwg