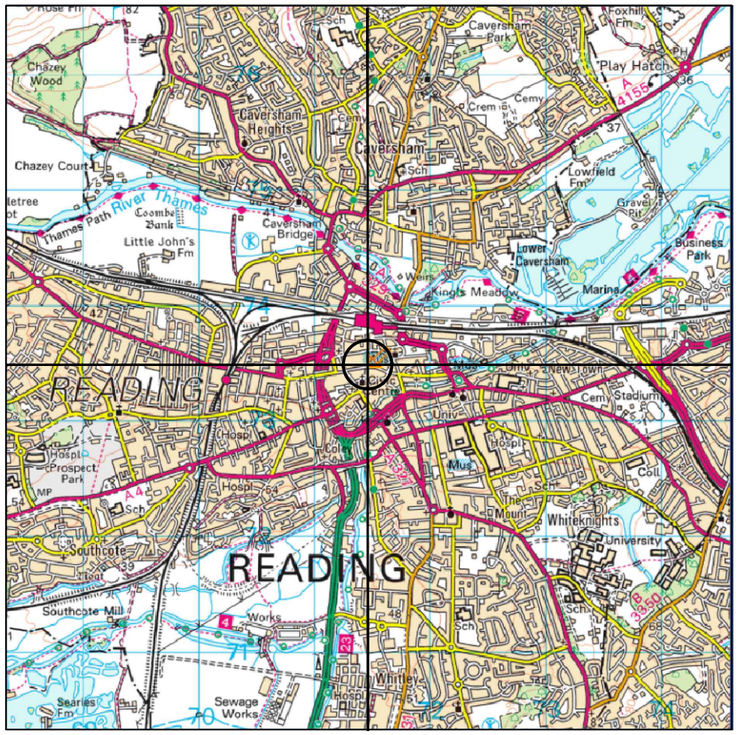

SITE LOCATION

SCALE 1:50000

Ordnance Survey map extract based upon Landranger map series with the permission of the controller of Her Majesty's Stationery Office. Mono Consultants Limited licence no. ES100017753. Crown copyright.

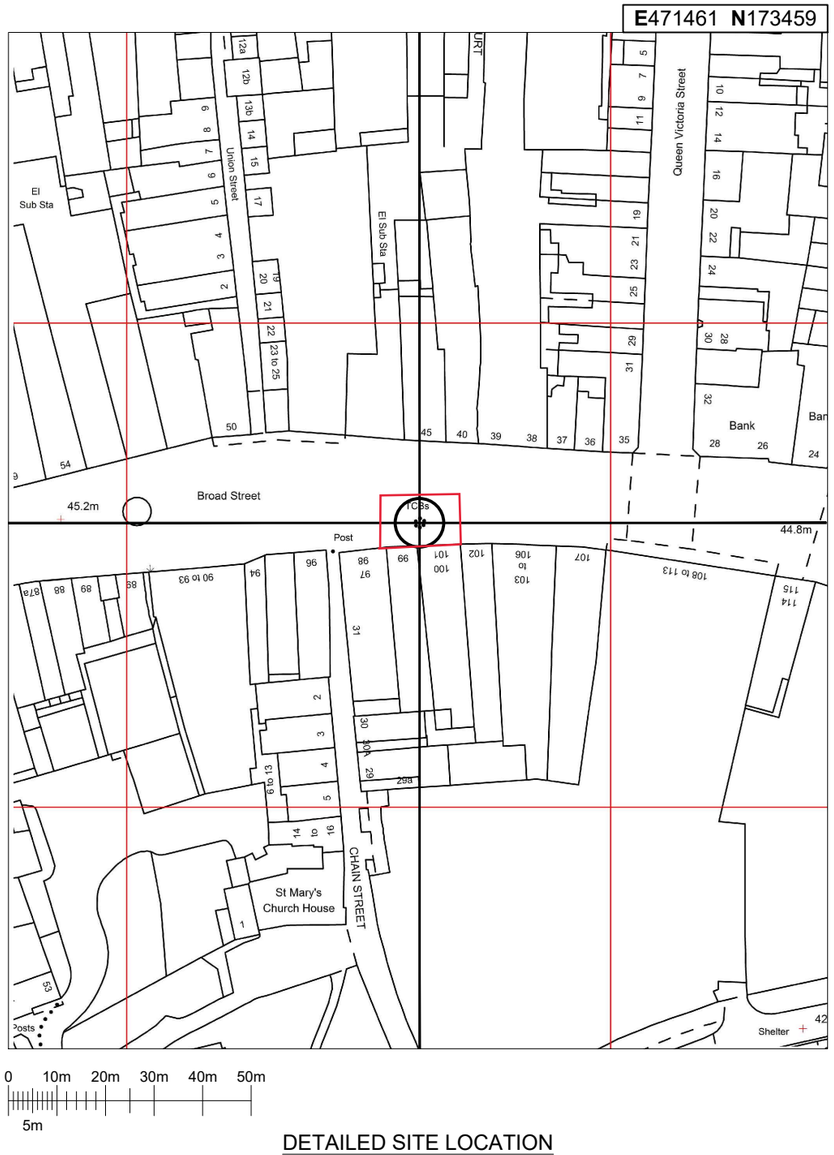

DETAILED SITE LOCATION

SCALE 1:1250

Ordnance Survey map extract based upon Landranger map series with the permission of the controller of Her Majesty's Stationery Office. Mono Consultants Limited licence no. ES100017753. Crown copyright.

GENERAL NOTES

Use written dimensions only, do not scale from drawing. Use latest revision of all referenced information.

LAT 51.45561	LONG −0.97289

Rev	Date	Description	Drawn	Chkd
A	14.08.21	New BT Streethub Structure	MD	JE

mono
MONO CONSULTANTS LIMITED
70-76 Steam Packet House
Cross Street
Manchester, M2 4JG
t. 44 (0)161 839 8839
www.monoconsultants.com

BT

Drg Status
PLANNING

Cell No. & Name
READ003

Site Name & Address
Pavement O/S Santander and Costa Coffee, 99 Broad Street, Reading, RG1 2AA

Drawing Title
SITE LOCATION MAPS

Scale	As Shown	Date	14.08.2021
Drawn By	MD	Checked By	JE

Drawing Number	Revision
001	A

ORIGINAL DRAWING SIZE A3