



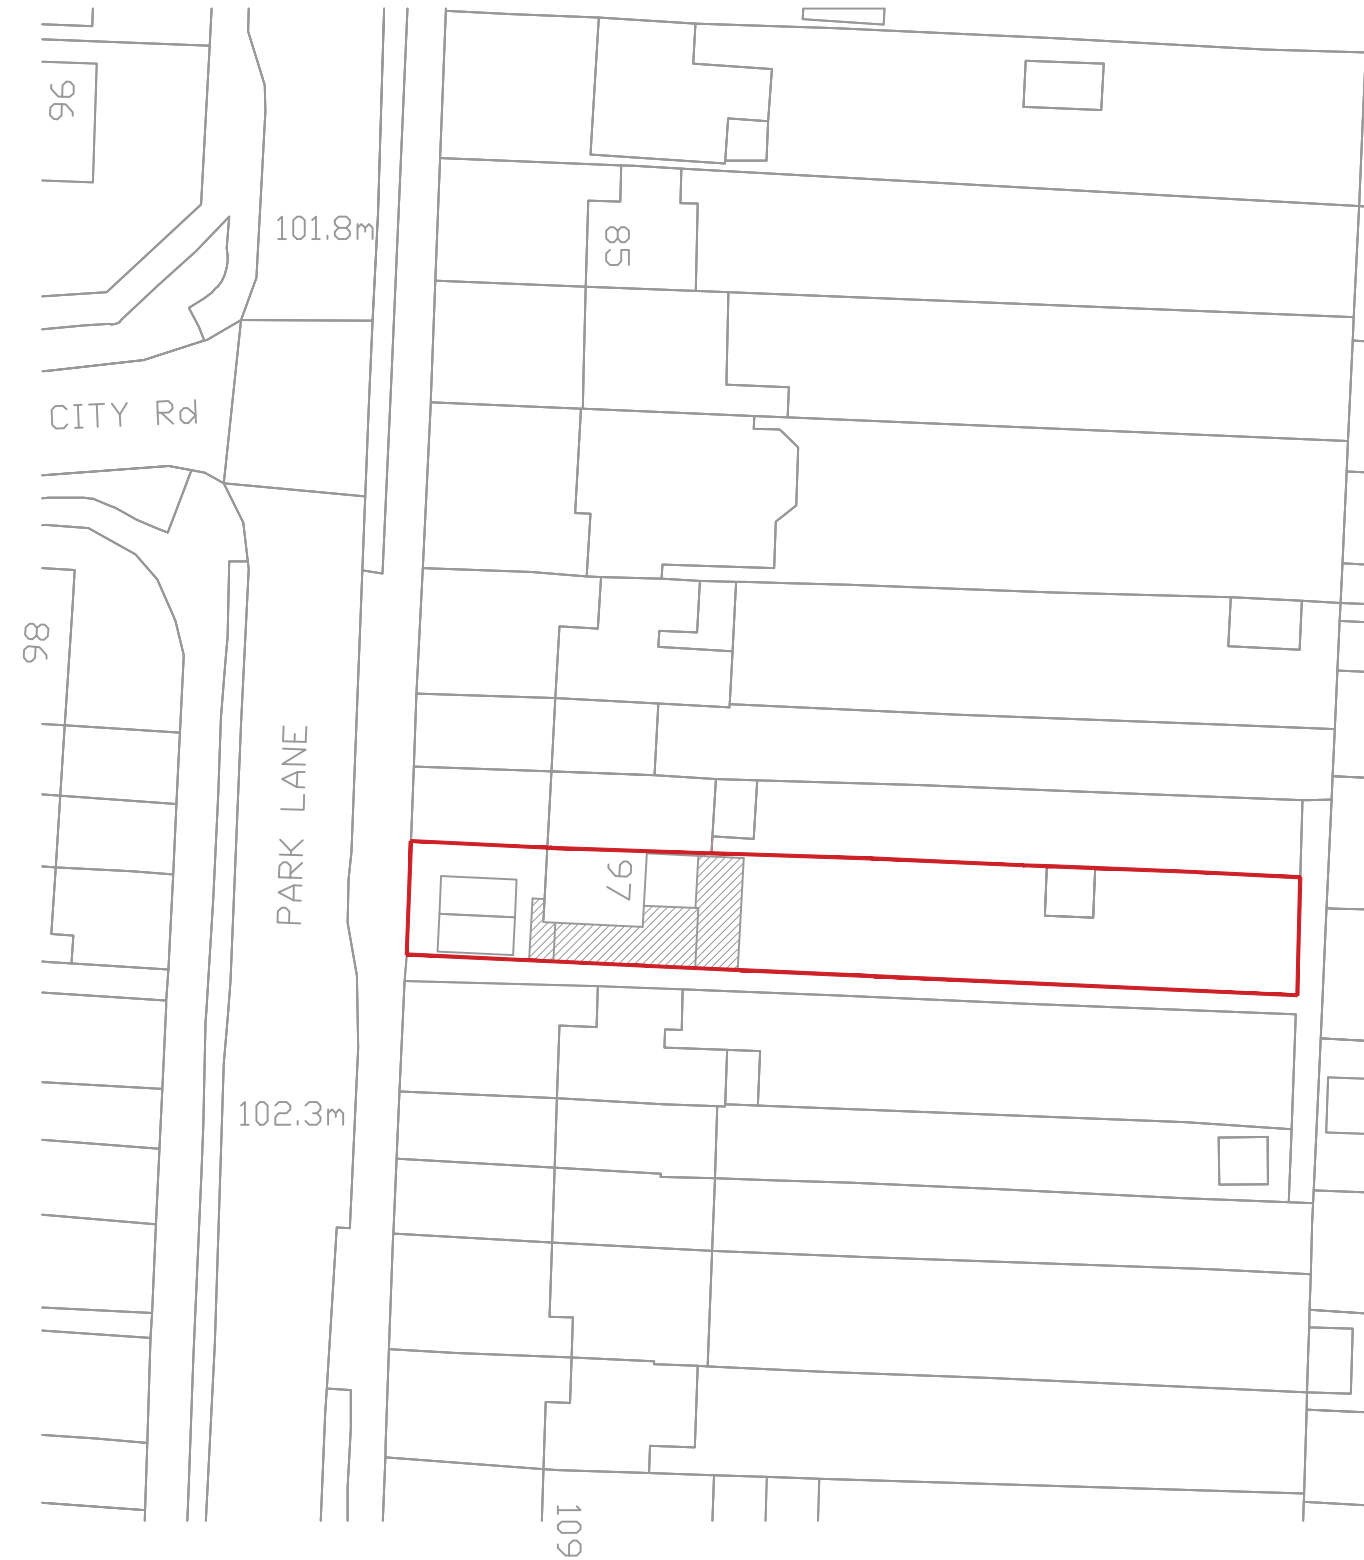

LOCATION PLAN
SCALE 1:1250

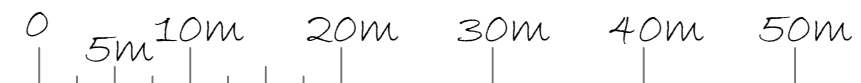

BLOCK PLAN
SCALE 1:500



PROJECT:	97 PARK LANE TILEHURST RG31 4DR	DRAWING TITLE BLOCK AND LOCATION PLANS	CREATIVE DESIGN AND STRUCTURE	NEWTOWN HOUSE NEWTOWN ROAD HENLEY-ON-THAMES RG9 1HG Tel 01491 411922	DRAWING NO. 04220-09	REV.	
							DRAWN BY
							SCALE: AS STATED
							DATE: FEB 2020