



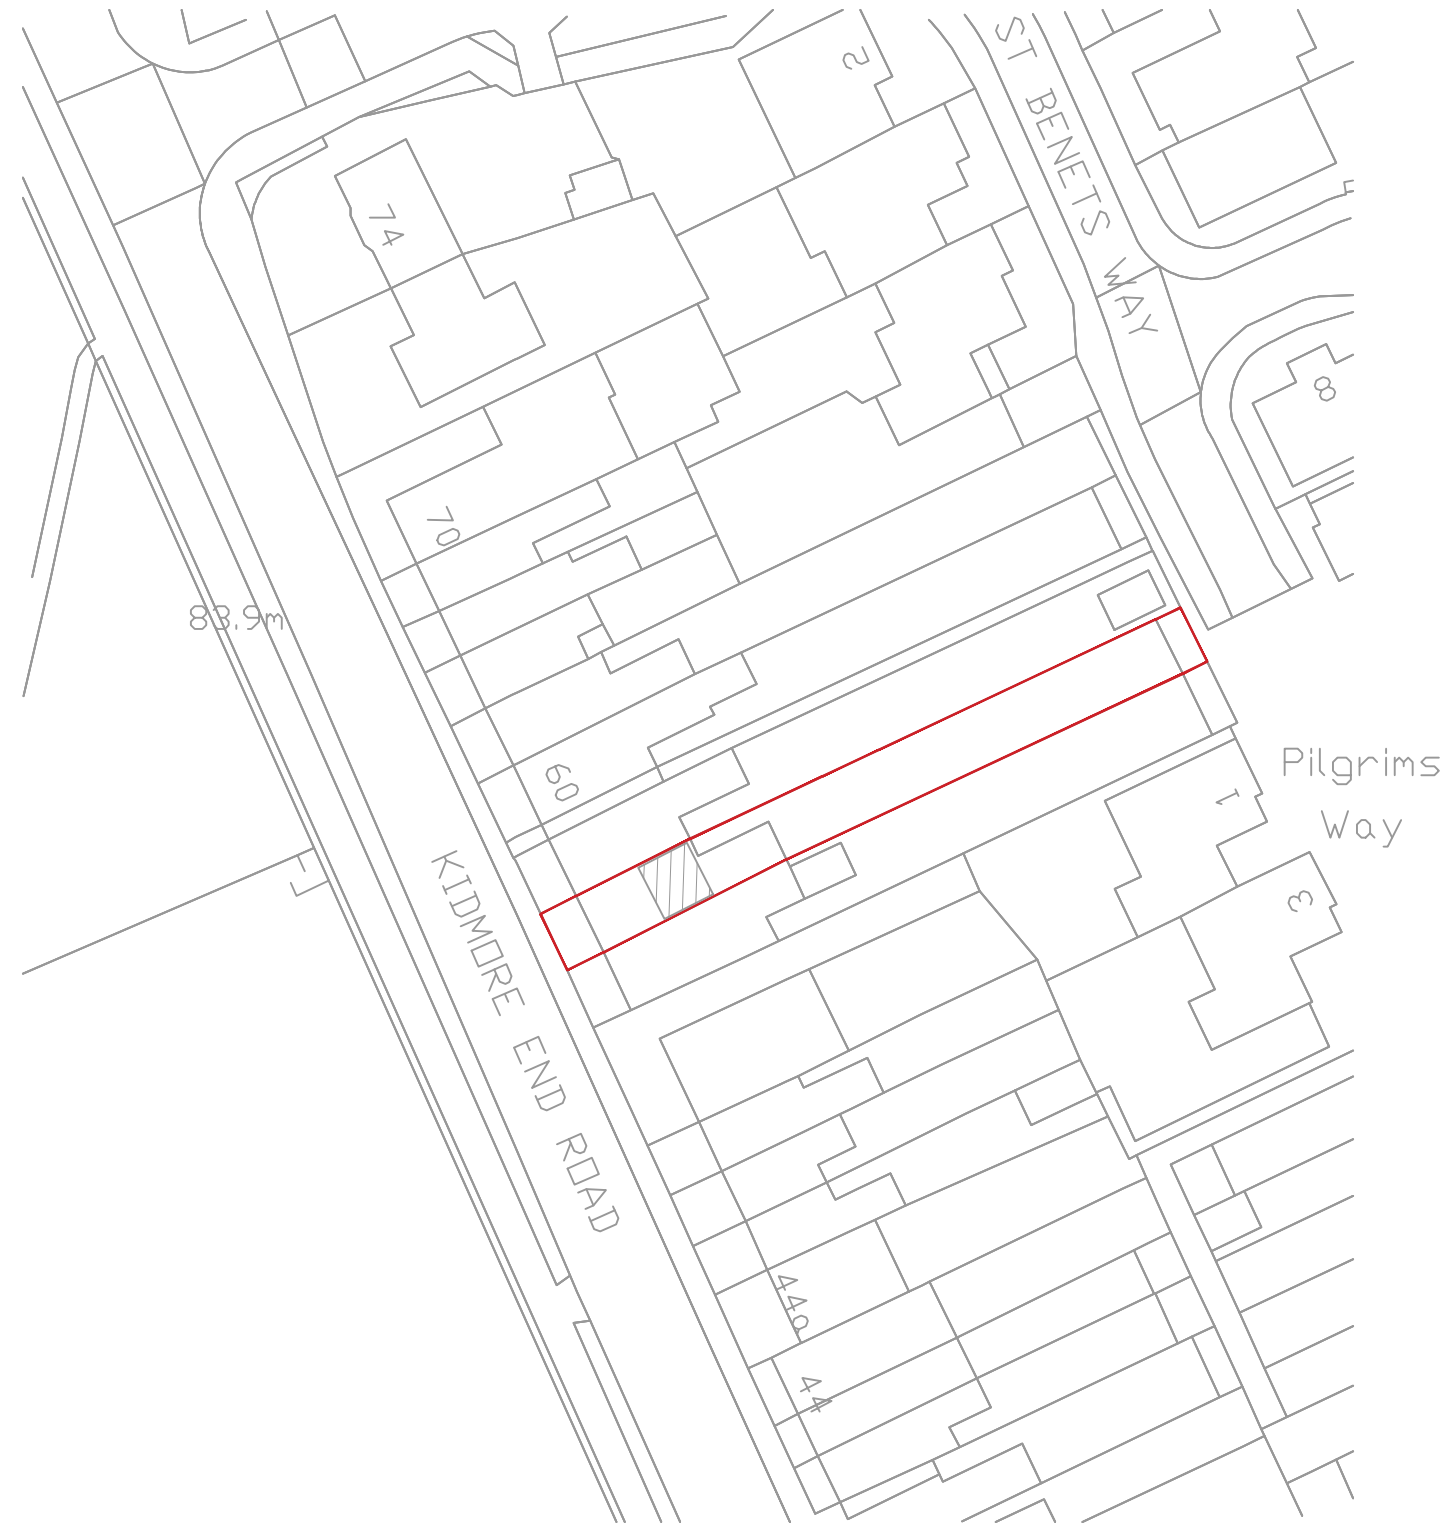

LOCATION PLAN
SCALE 1:1250

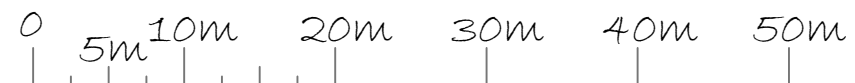

BLOCK PLAN
SCALE 1:500



PROJECT:	56 KIDMORE END ROAD EMMER GREEN, READING RG4 8SE	DRAWING TITLE BLOCK AND LOCATION PLANS	CREATIVE DESIGN AND STRUCTURE	NEWTOWN HOUSE NEWTOWN ROAD HENLEY-ON-THAMES RG9 1HG Tel. 01491 411922	DRAWING NO. 19420-09	SCALE: AS STATED	DATE: AUG 2022
						DRAWN BY	