





REAR

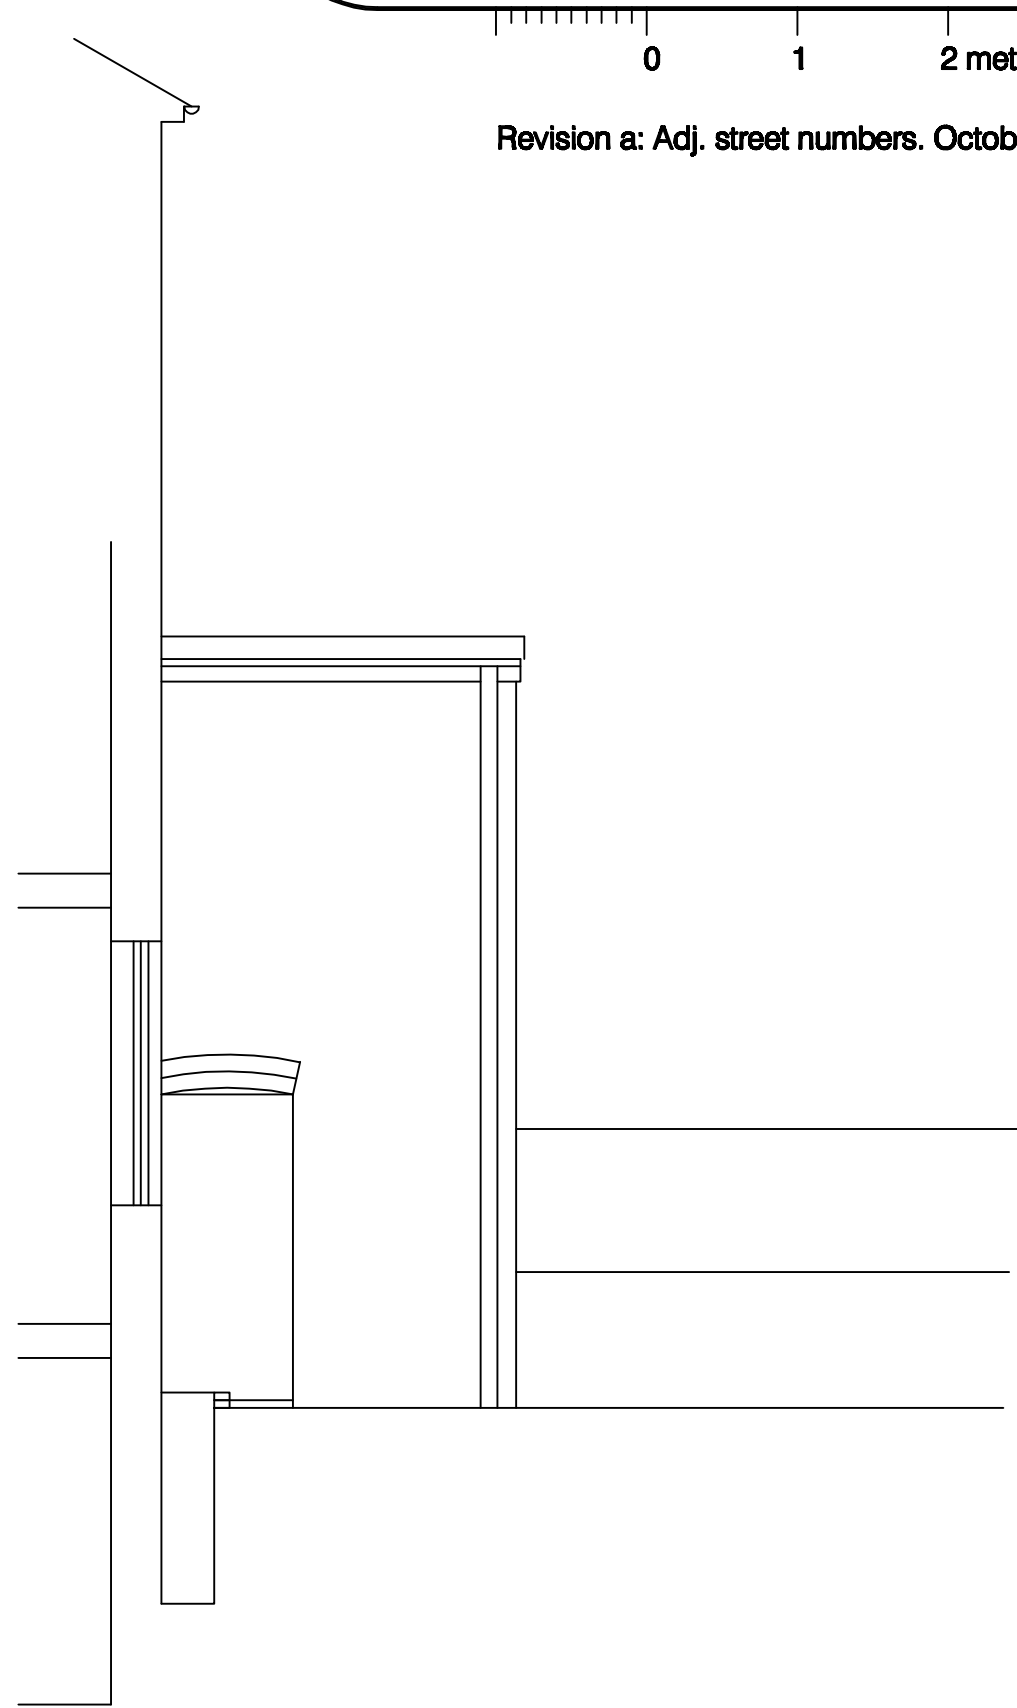

SIDE

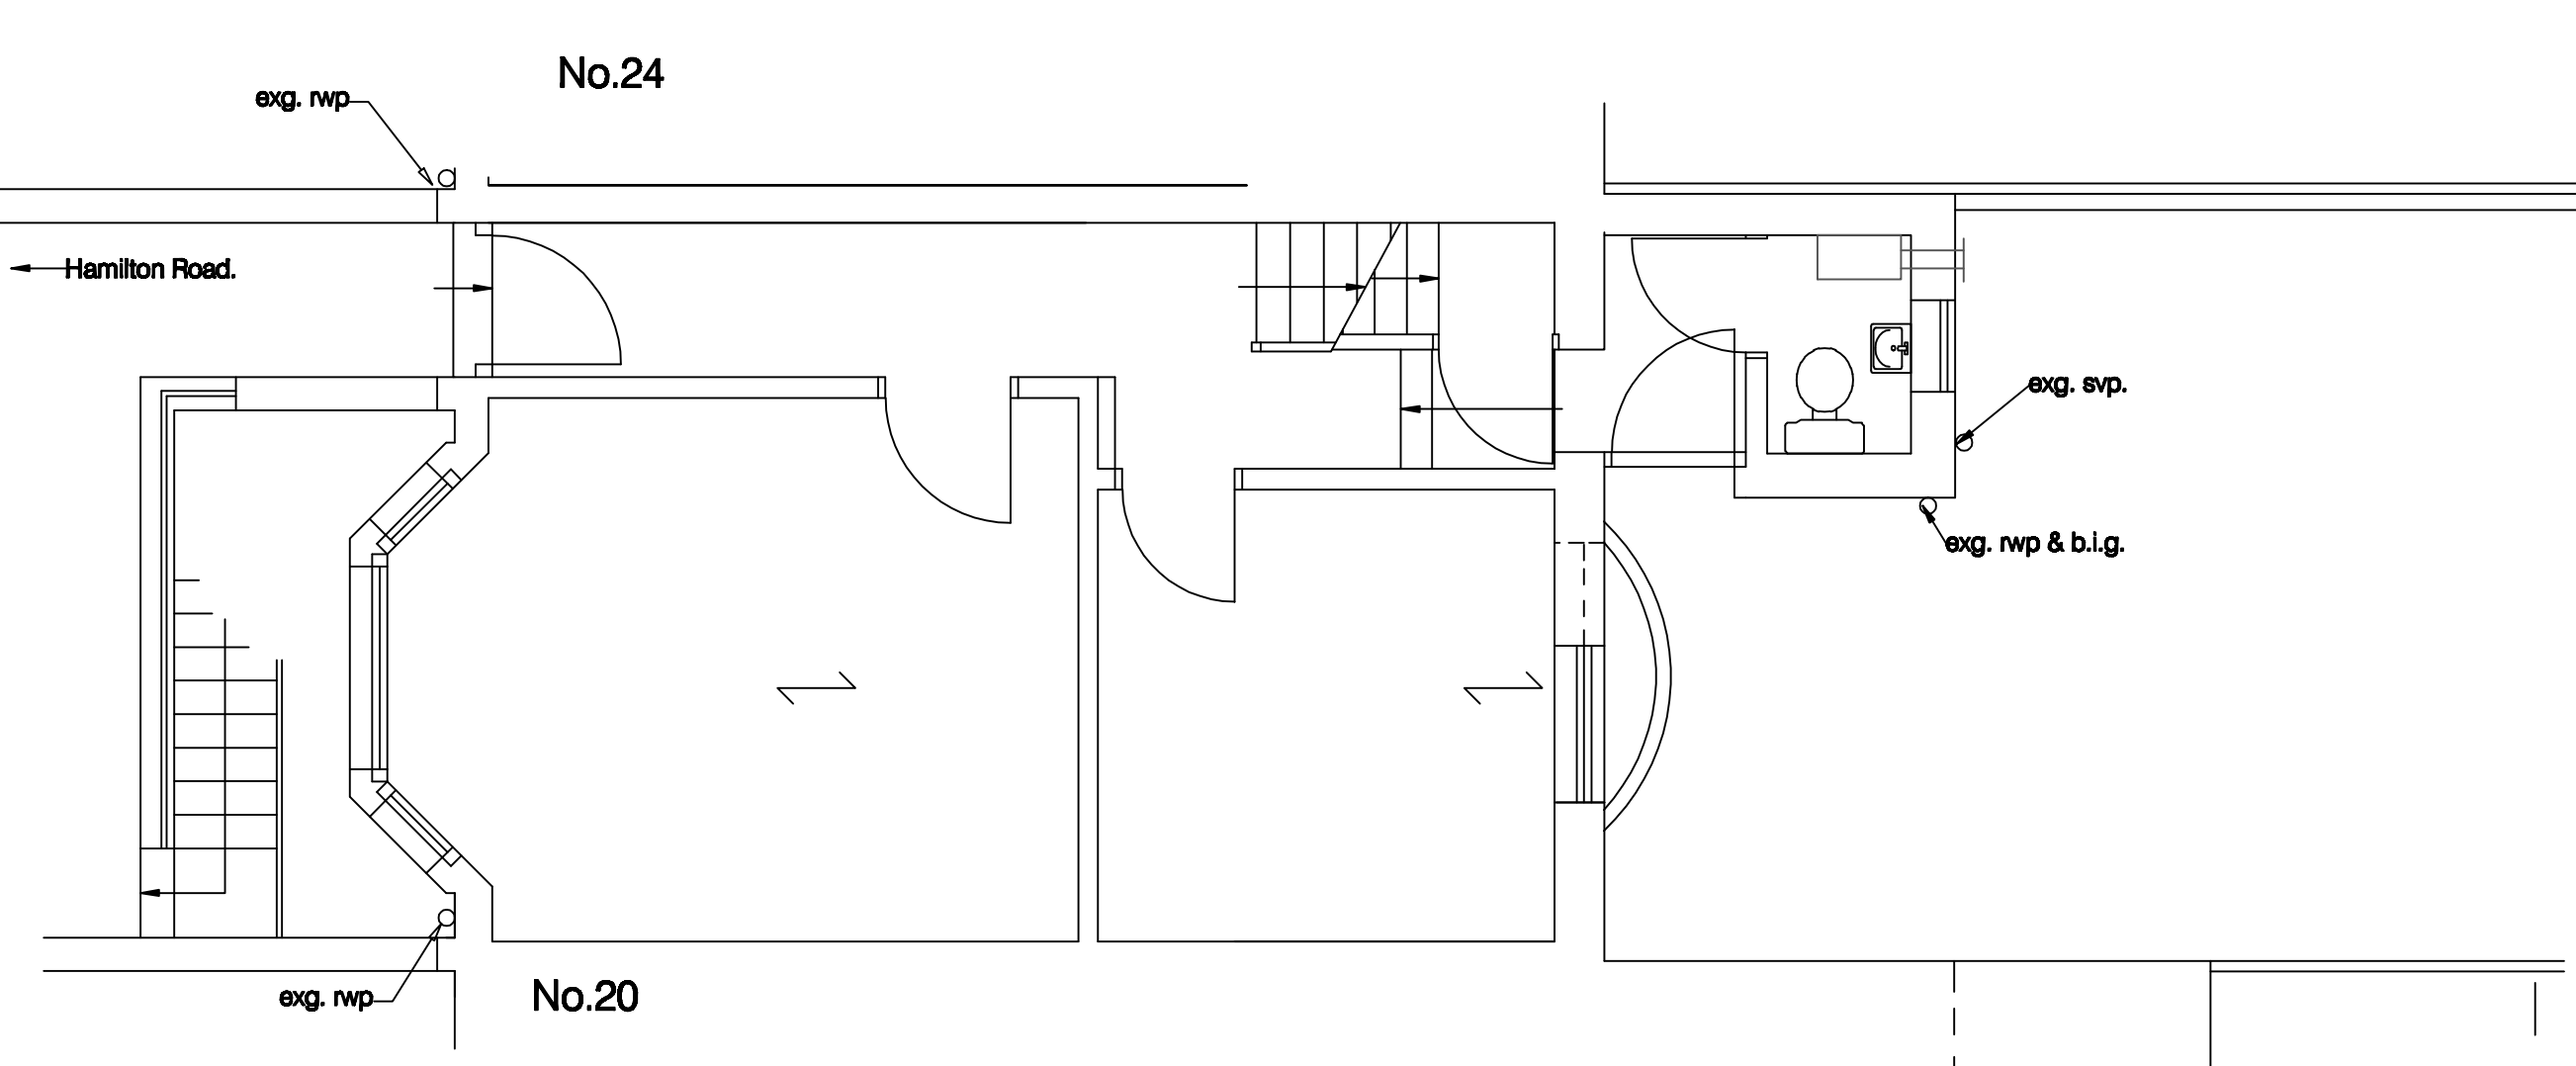

GROUND FLOOR

project

22 Hamilton Road
Reading, Berkshire

for

Mr M Gill

title

1:50 Ground Floor as Existing

Drawing no:

1300 / 1 / a

M D Howlett

architectural consultant

11 Prospect Street, Caversham, Reading
Berkshire RG4 8JB; Tel/Fax: (0118) 947 7117
Email: pmaarc@globalnet.co.uk

Date:

October 2020

0 1 2 metres (1:50 @ A2)

Revision a: Adj. street numbers. October 2020.