



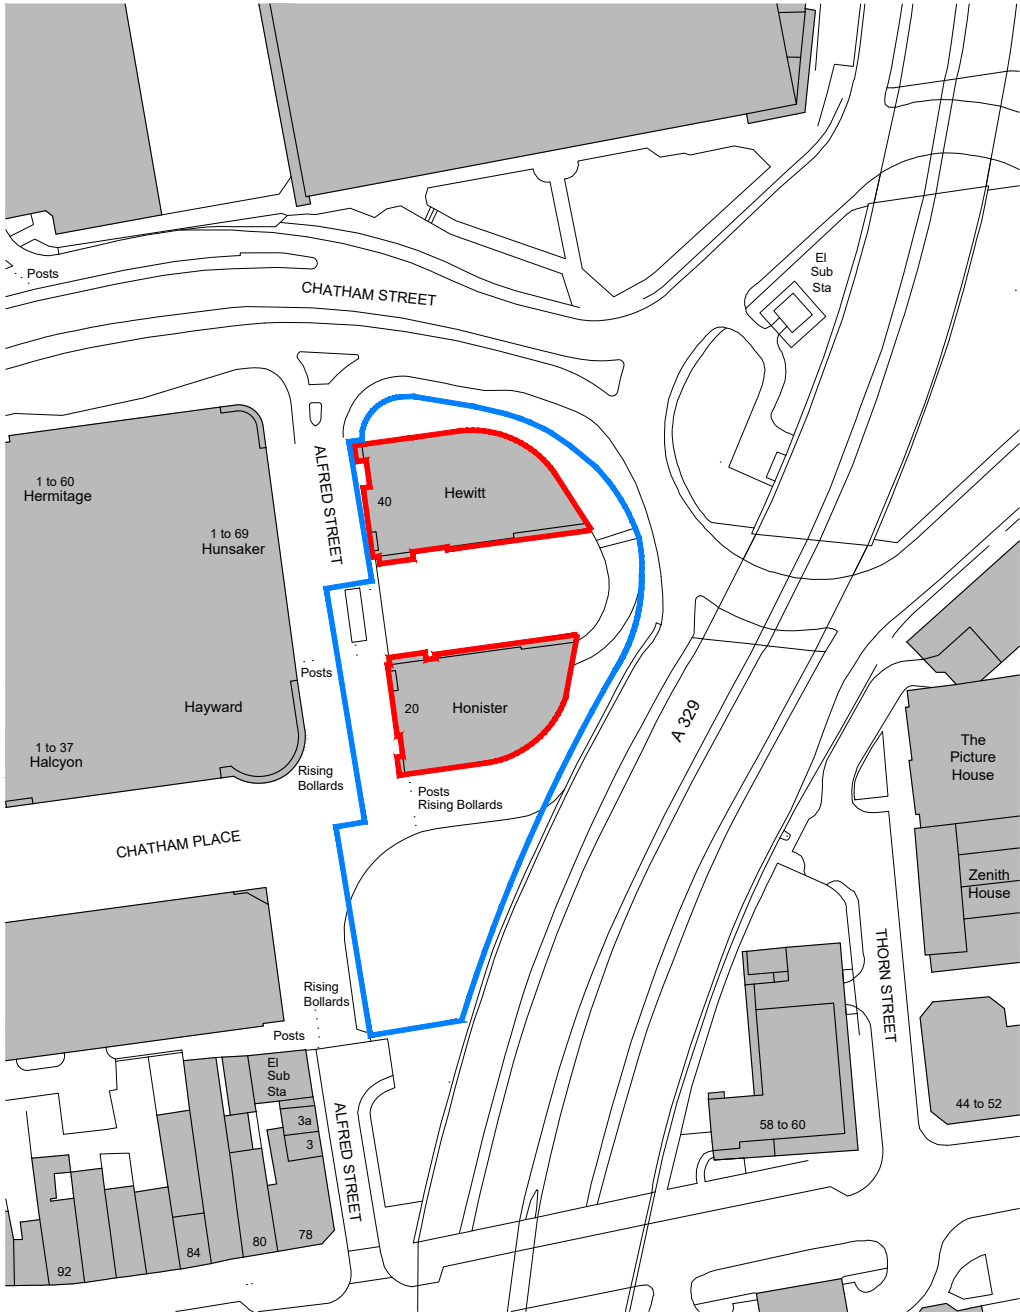

Ordnance Survey, (c) Crown Copyright 2020. All rights reserved. Licence number 100022432

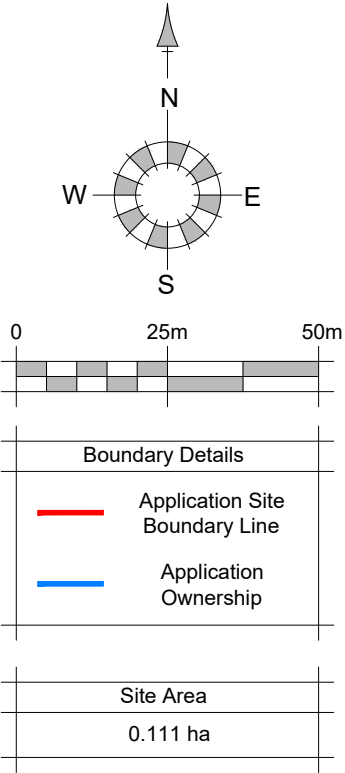

Boundary Details	
	Application Site Boundary Line
	Application Ownership
Site Area	
0.111 ha	

REV.	DATE	REVISIONS:

BY	STATUS:

Planning

© COPYRIGHT EXISTS ON THE DESIGNS AND INFORMATION SHOWN ON THIS DRAWING

This drawing may be scaled or cross referenced to the scale bar for planning application purposes only. Do not scale for any other purpose, use figured dimensions only. Subject to site survey and all necessary consents. All dimensions to be checked by user and any discrepancies, errors or omissions to be reported to the Architect before work commences. This drawing is to be read in conjunction with all other relevant materials. OS Licence No. 100007327

CLIENT: Chatham Square Management Company Limited C/O Blenheims Estate & Asset Management		PROJECT: Honister and Hewitt Buildings, Chatham Square, 20-40 Alfred Street, Reading RG1 7LS	
SCALE: 1:1250 (A3 ORIGINAL)		DRAWING: Location Plan	
DRAWN: AL	20207	S101	-
DATE: 01.12.20			



architecture planning masterplanning

Broadmede House, Farnham Business Park,
Weydon Lane, Farnham, Surrey GU9 8QT.
info@osparchitecture.com www.osparchitecture.com
Tel: 01252 267878

Ordnance Survey copyright. Company Registration No. 3878093