

UNIT 60

BRITTEN ROAD


ROBERT CORT INDUSTRIAL ESTATE

READING

BERKSHIRE



— SITE OUTLINE
— DESIGNATED
CAR PARKING

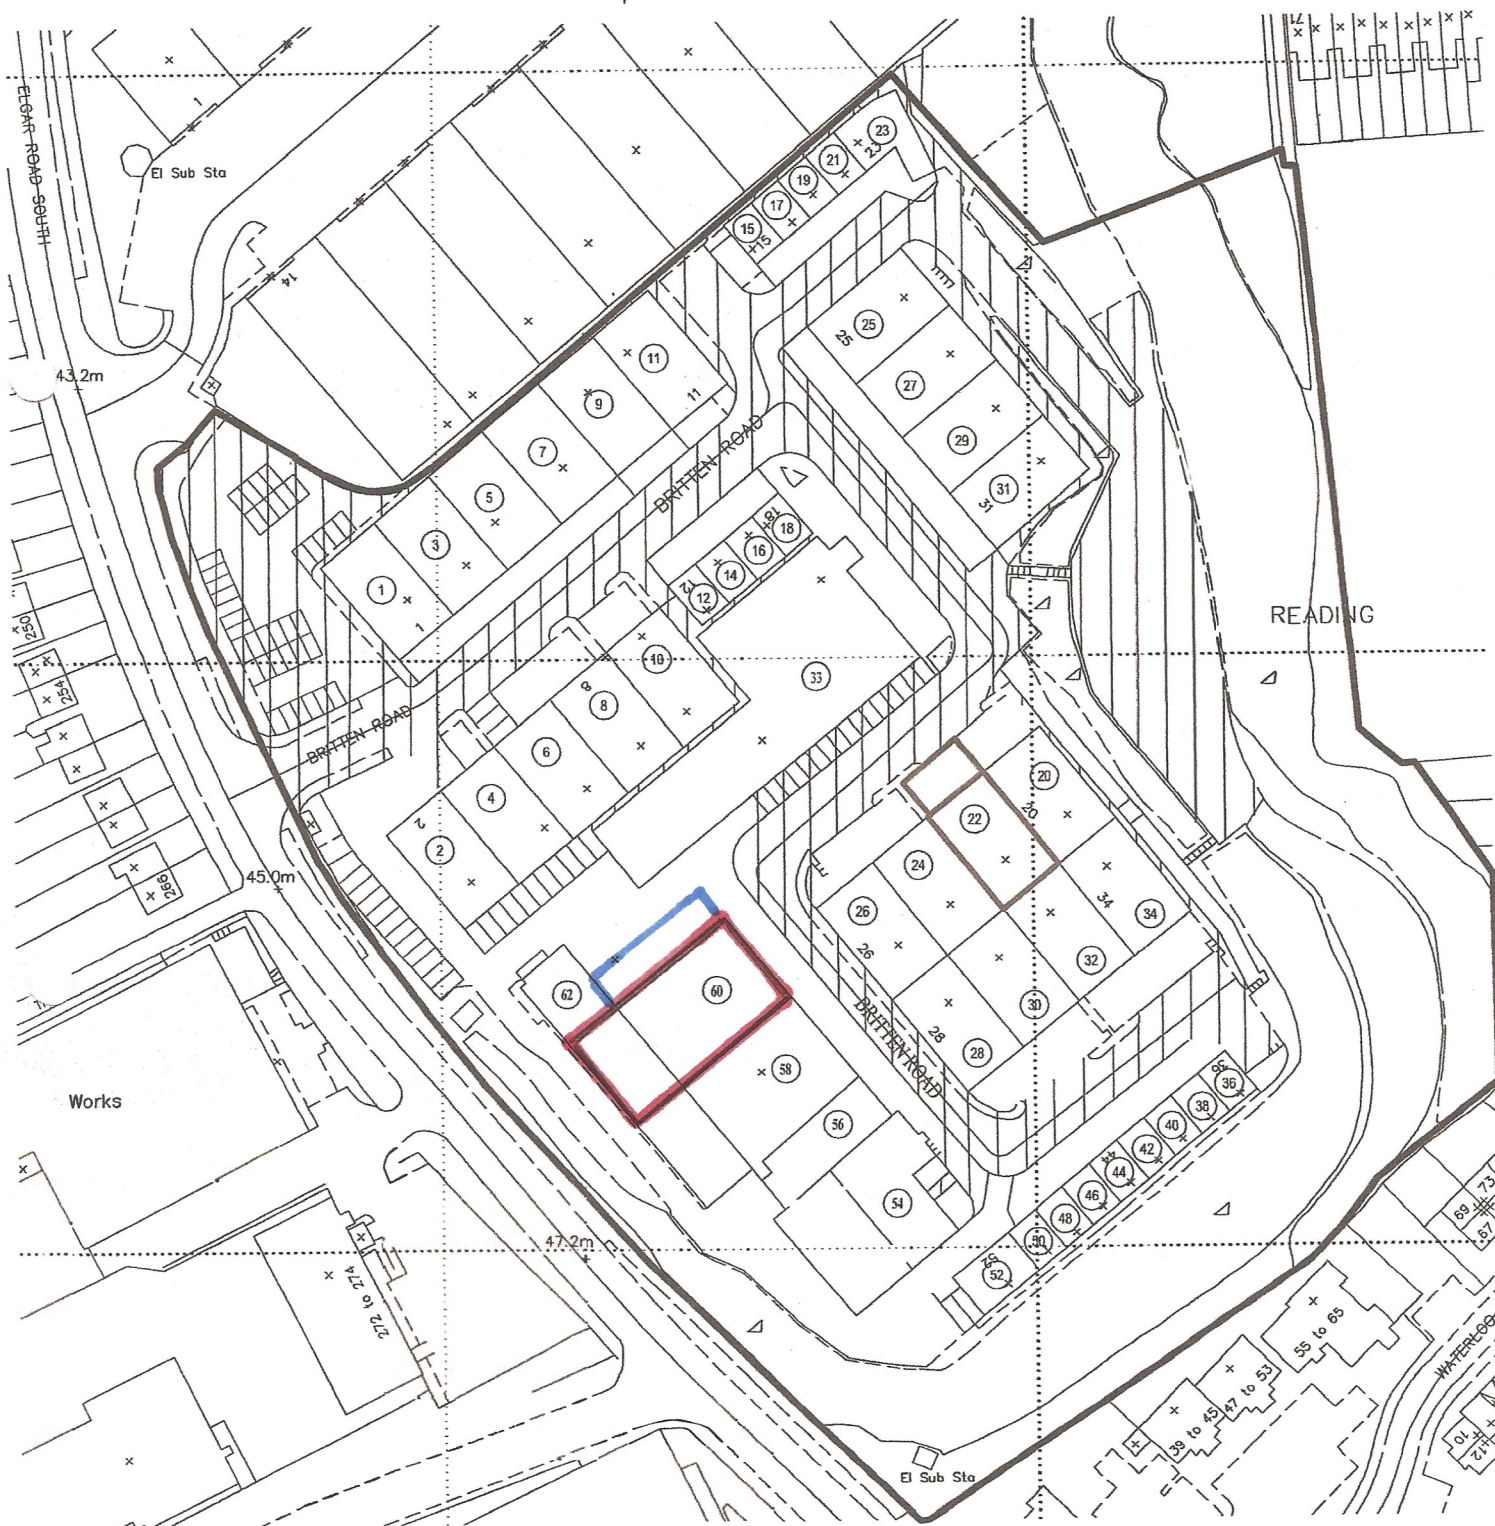

1:1250
0 5 10 15 20 30 40 50M