



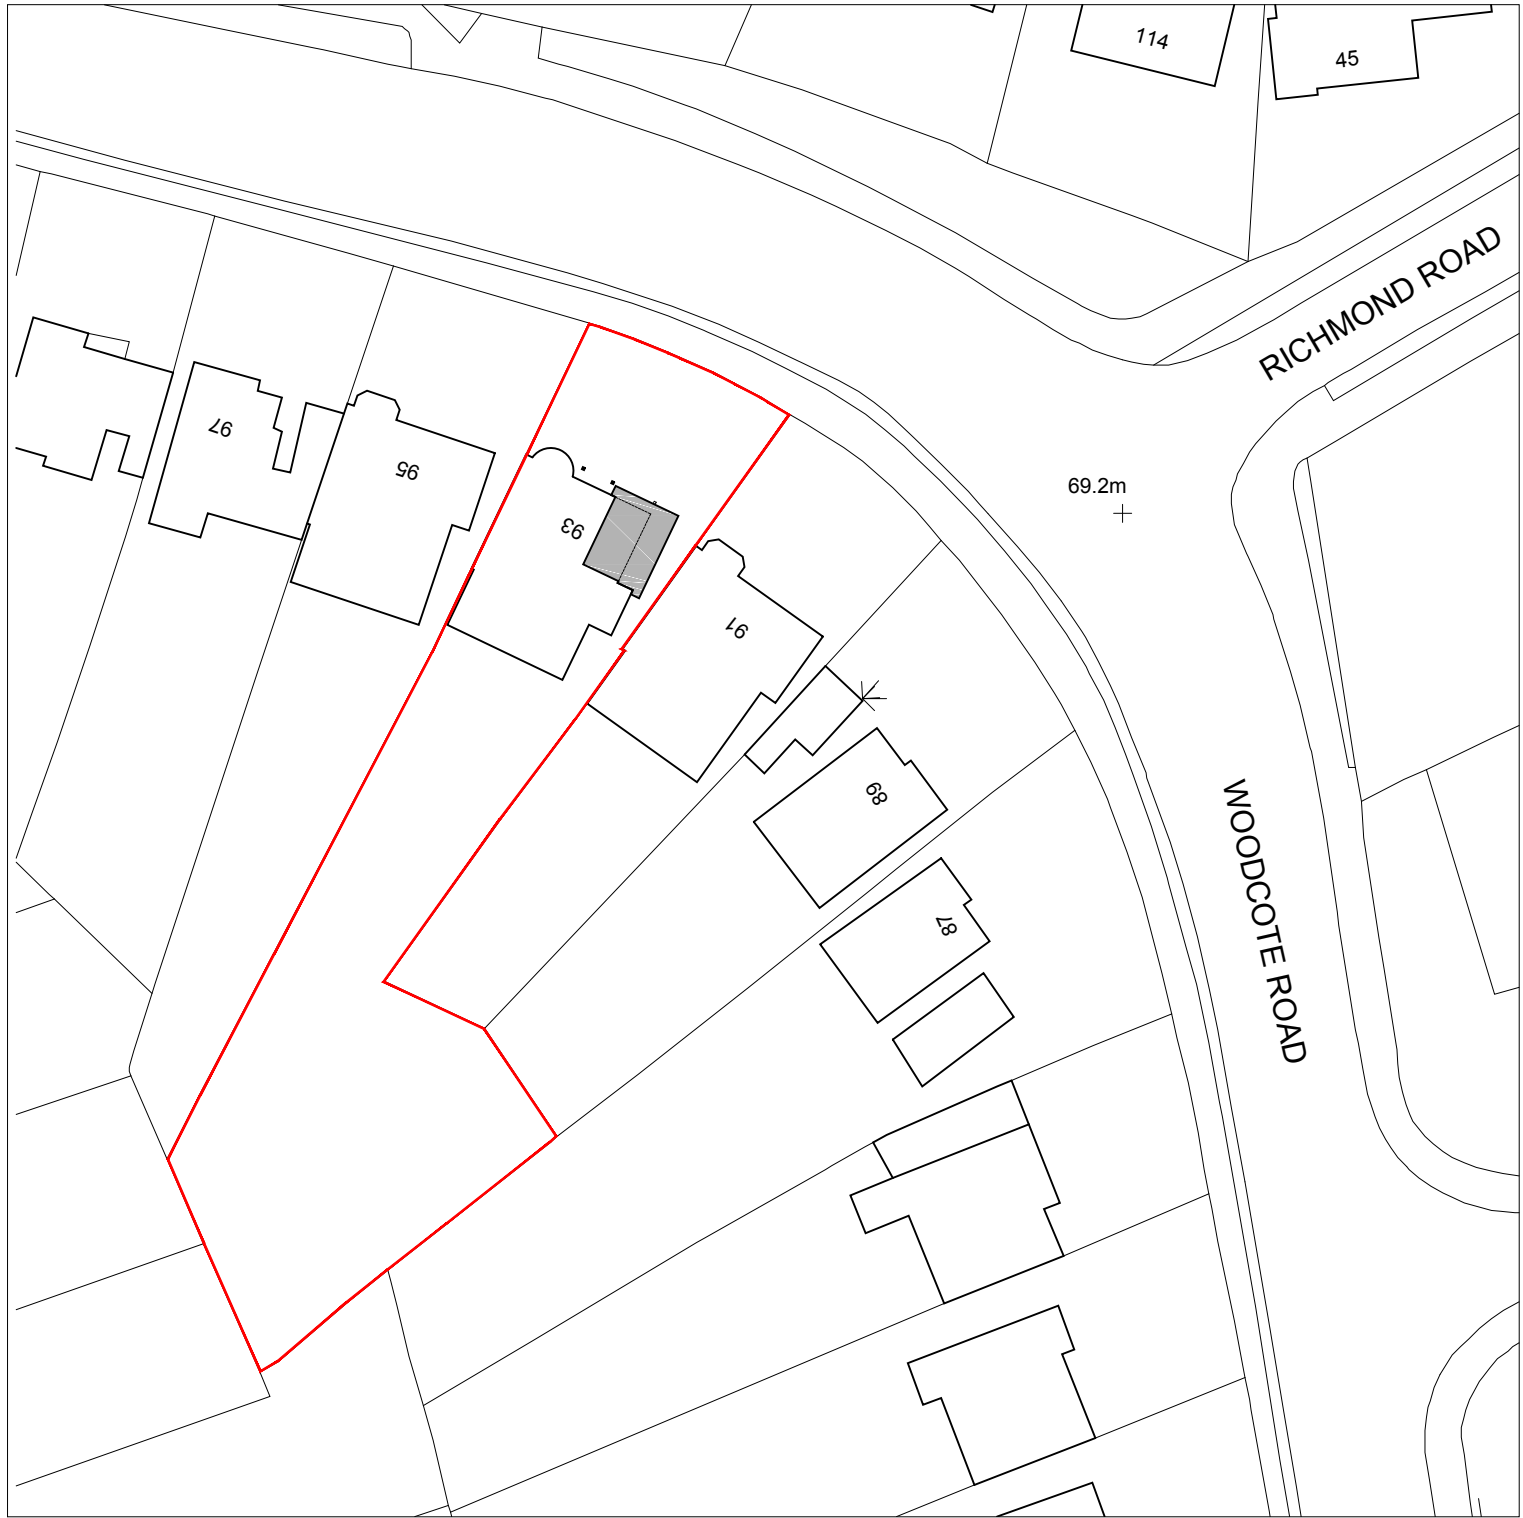

BLOCK PLAN
SCALE 1 : 500



LOCATION PLAN
SCALE 1 : 1250

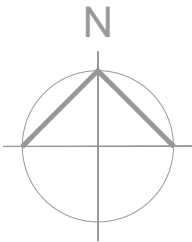

NOTES

© SpaceOffice - THIS DRAWING AND DESIGN REMAINS THE COPYRIGHT AND INTELLECTUAL PROPERTY OF OF SPACE OFFICE LIMITED (SpaceOffice) AND SHALL NOT BE COPIED IN ANY FORMAT WITHOUT APPROVAL.

THIS DRAWING IS TO BE READ IN CONJUNCTION WITH ALL OTHER DRAWINGS AND DOCUMENTS PROVIDED. THE CONTRACTOR MUST CHECK ALL DIMENSIONS ON SITE BEFORE PLACING ORDERS FOR MATERIALS OR SHOP FABRICATIONS OR COMMENCING WORKS ON SITE. ANY DISCREPANCIES SHOULD BE NOTIFIED BEFORE PROCEEDING.



email: mail@spaceoffice.com mobile: 07974 707832

Client:
MR & MRS THORPE

Project:
TWO STOREY SIDE EXTENSIOIN

Location:
93 WOODCOTE ROAD
CAVERSHAM, READING RG4 7EZ

Drawing Title:
LOCATION PLAN & BLOCK PLAN

Date:
SEP 2020

Sheet Size:
A3

Drawn:
MC

Drawing No:

P2022-01

Revision: