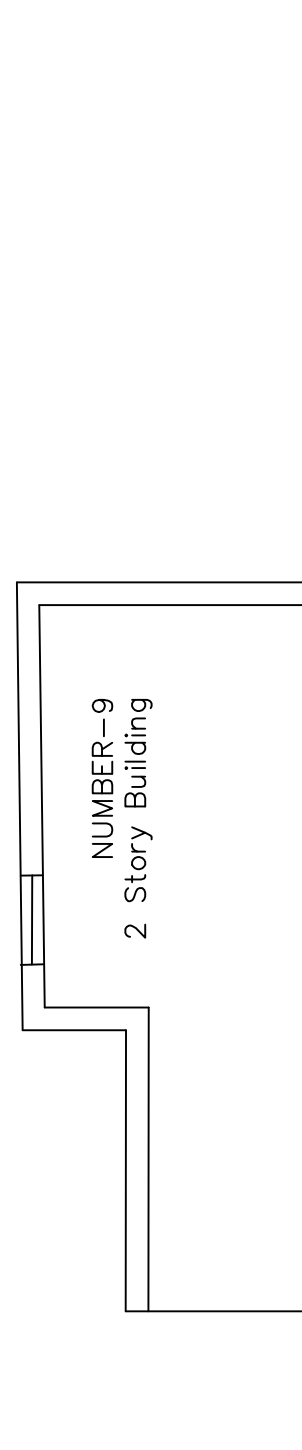
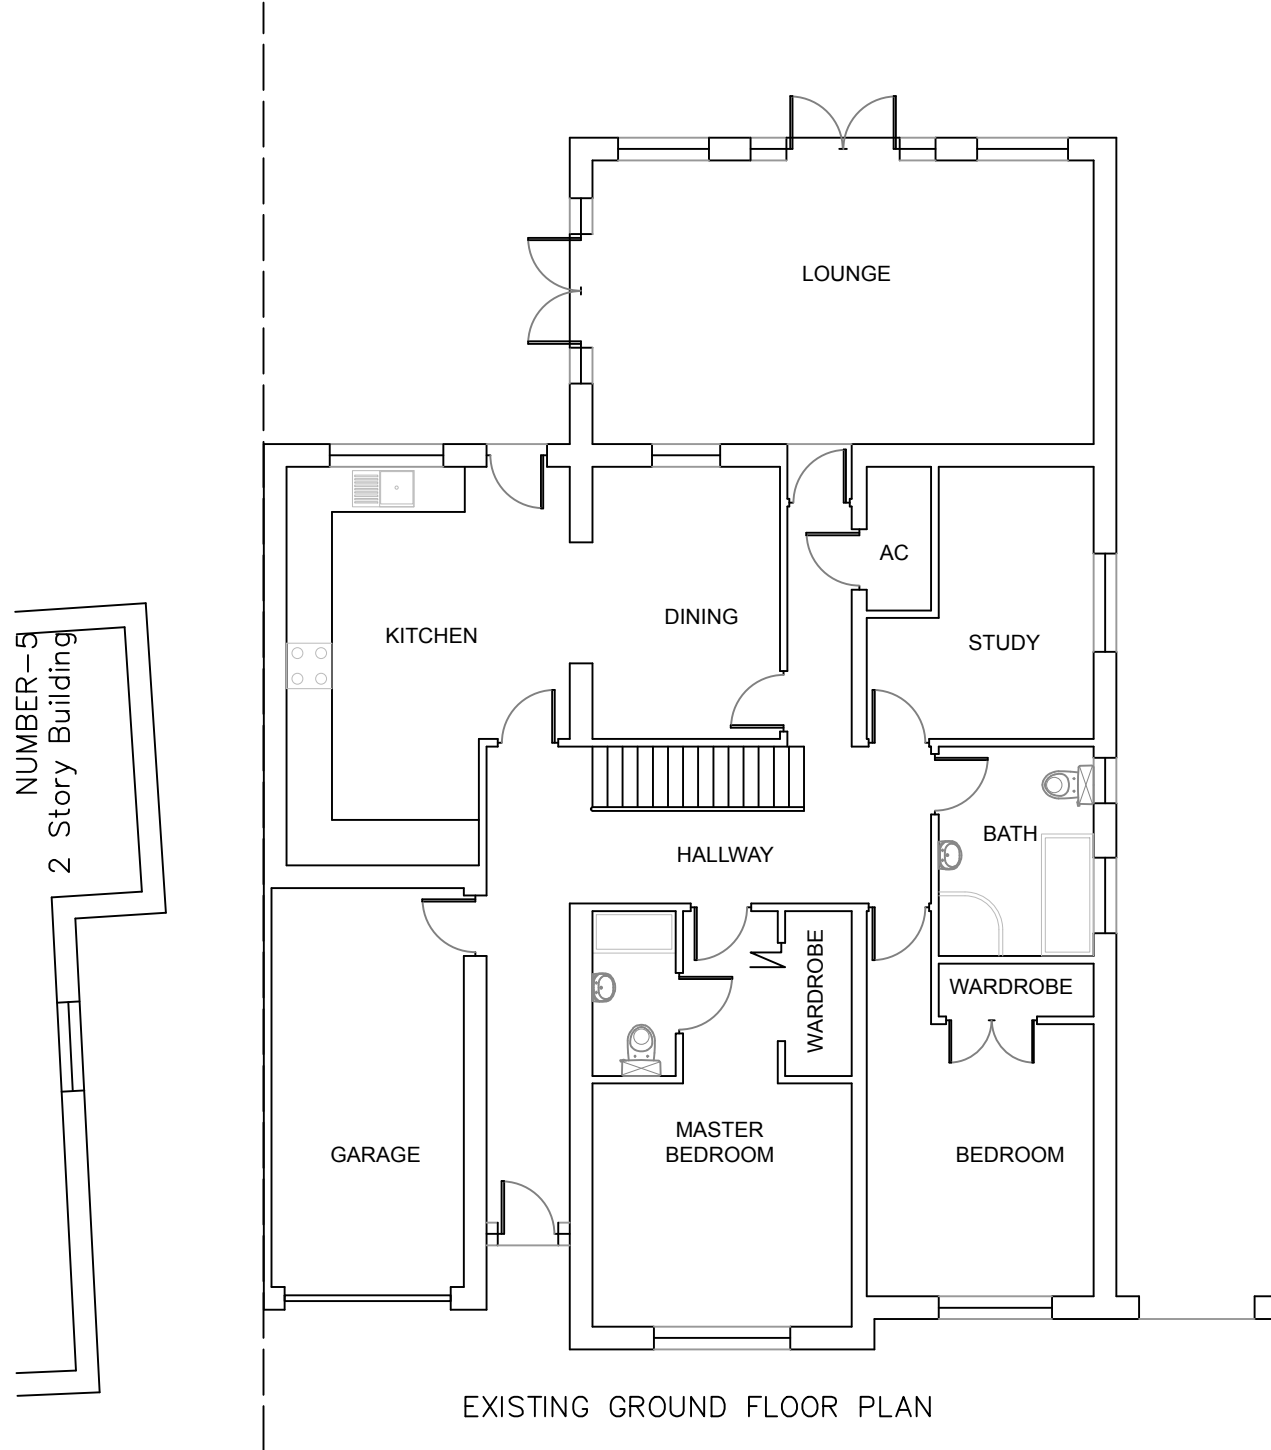


	PROJECT:	7 Cockney Hill Reading	DRAWN BY:	P.S.	DRAWING TITLE:		ArchDezine Limited archdeziner7@gmail.com
	PROPOSED FIRST FLOOR EXTENSION		DATE:	01/03/2021	EXISTING PLANS		
			SCALE:	1:100@A3			
			FILENAME:	20078			
			DRAWING NUMBER:				