


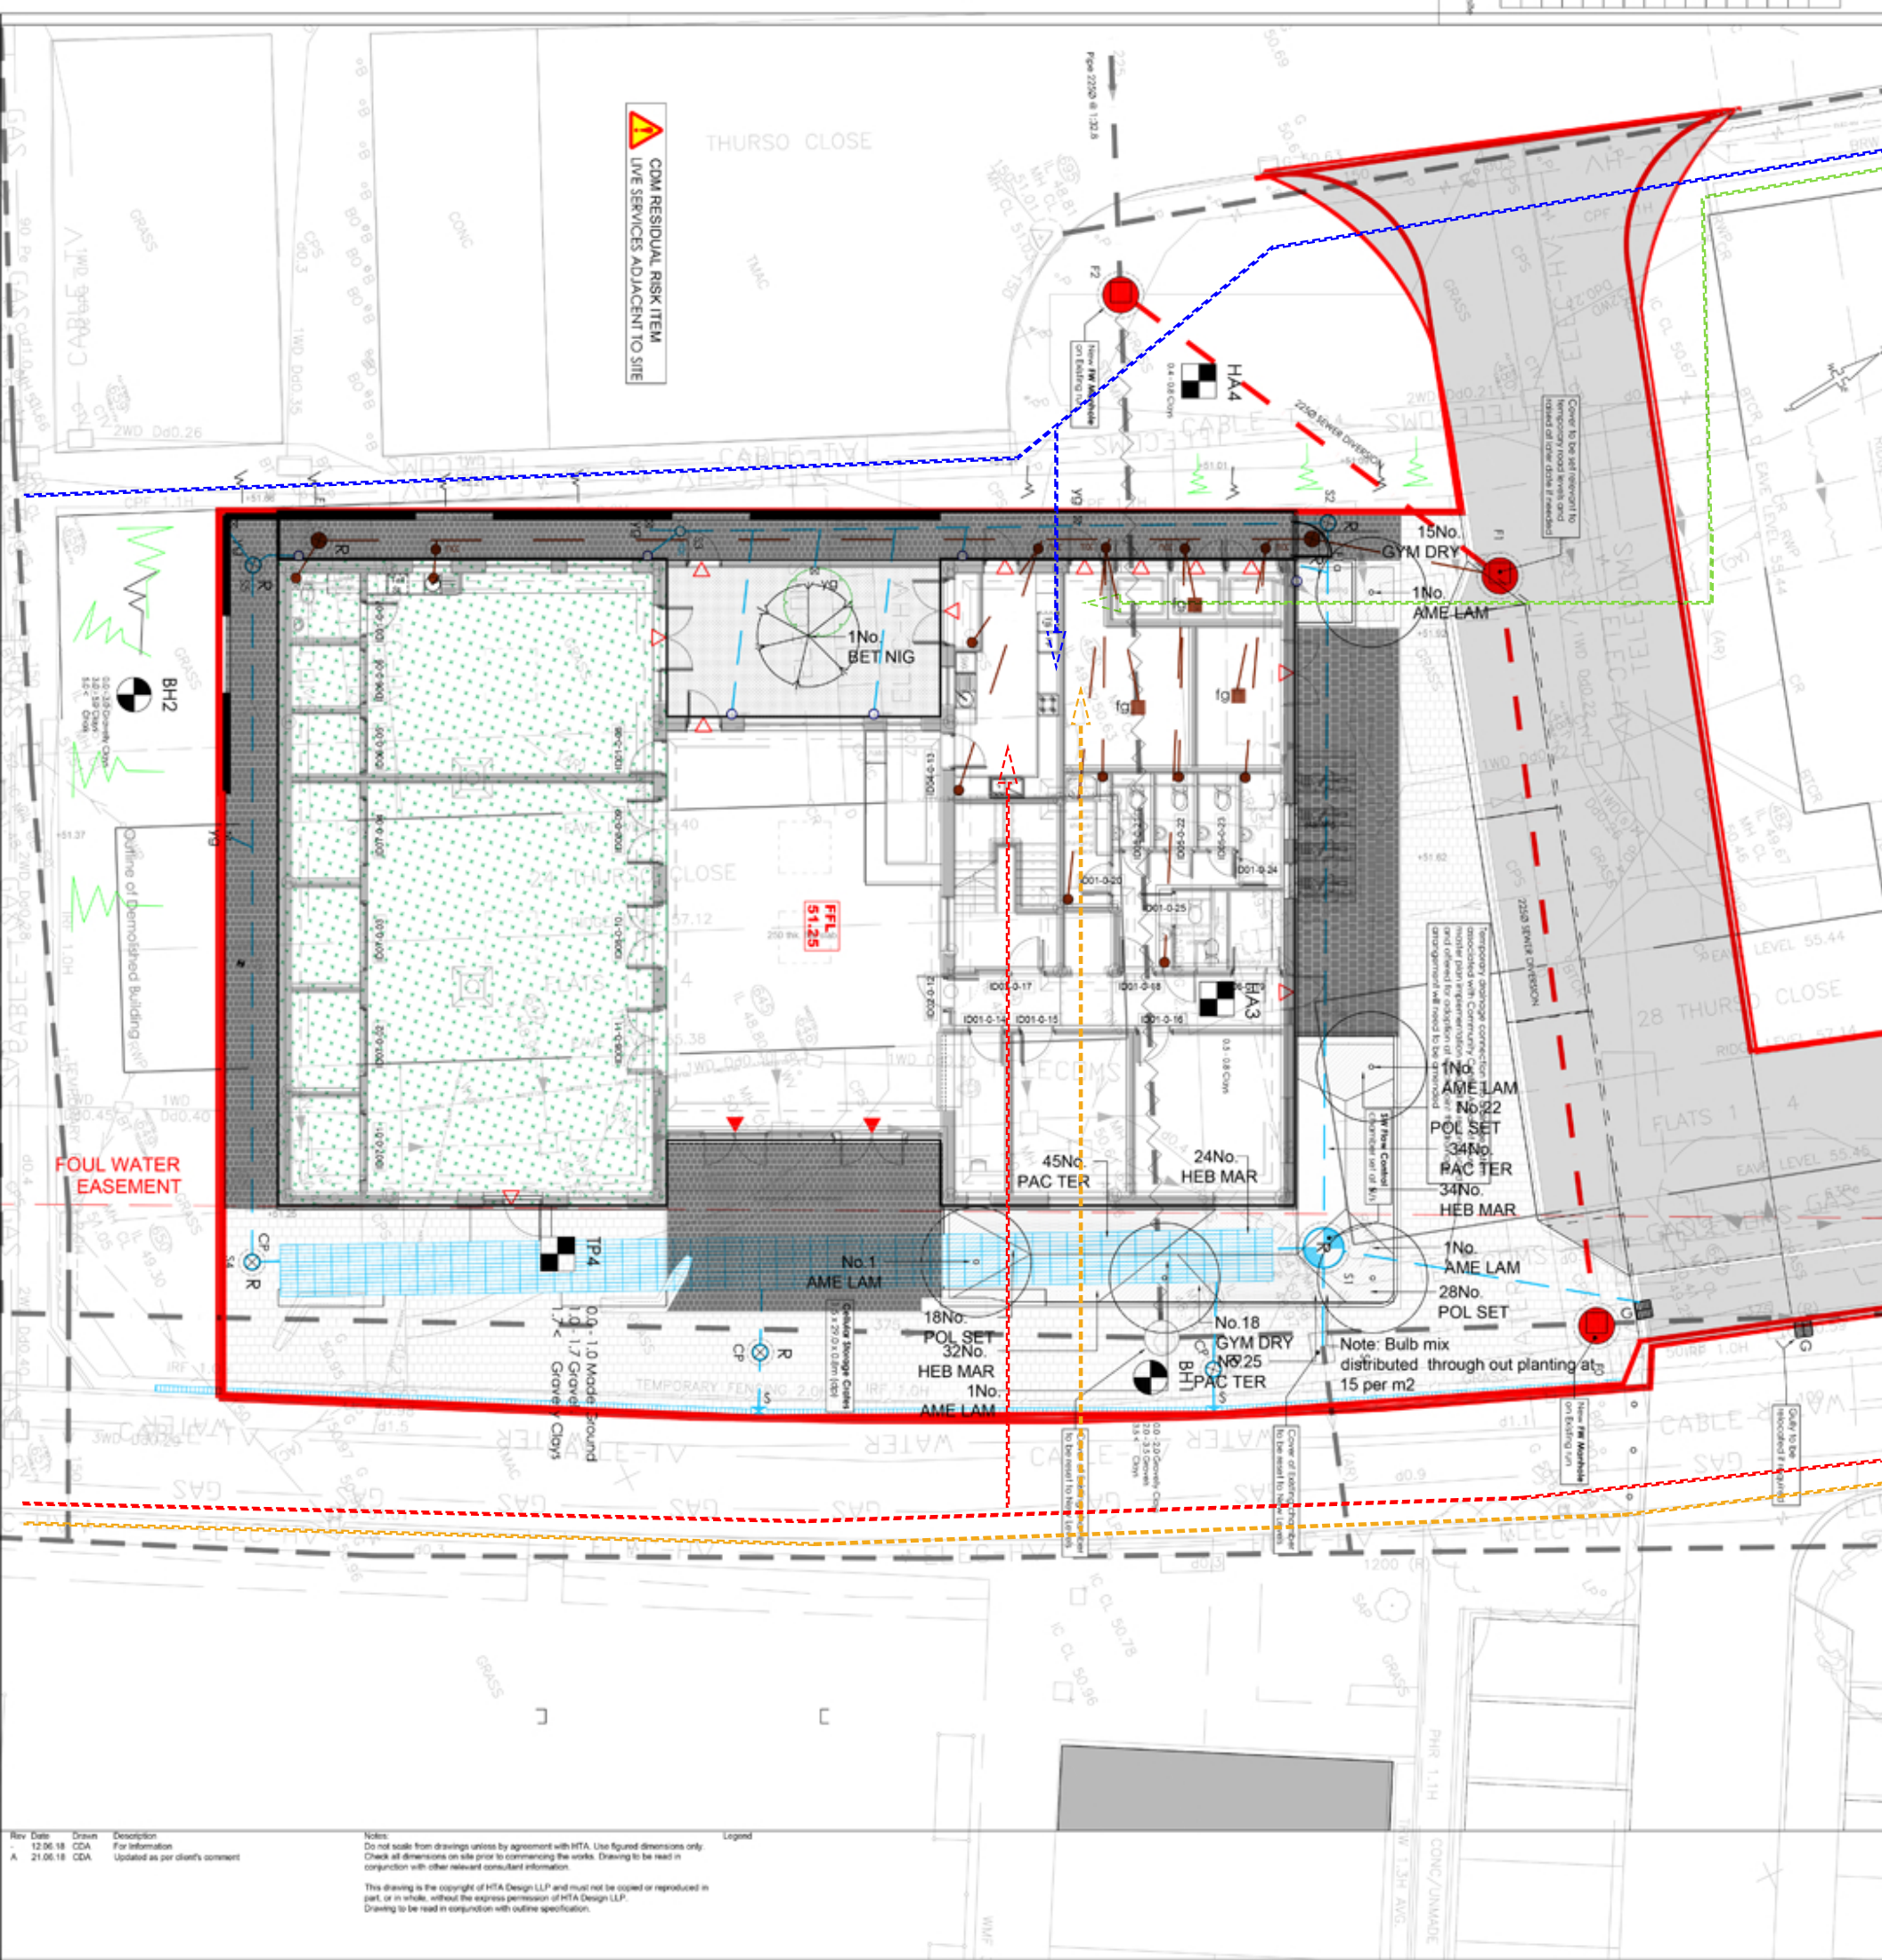


Specimen shrub planting						
Reference	Species	Common name	Form	Min container size (L)	Number	Notes:
AME LAM	Amelanchier lamarchii	Juneberry	MS/RB	45	5	Min. 3 branches Min. 2m clear stem
BET NIG	Betula nigra	River birch	MS/RB	30	1	Min. 3 branches Min. 2m clear stem

AMENITY PLANTING MIX 1							
Reference	Species	Common name	Min container size (L)	Density/m2	Total Area	Number	Notes:
POL SET	Polystichum setiferum	Soft shield fern	3	6	18.3m2	109	Full Pot bushy plant
PAC TER	Pachysandra terminalis	Japanese spurge	3	6	18.3m2	109	Full Pot bushy plant
HEB MAR	Hebe 'Margret'	Hebe 'Margret'	3	6	15.4m2	92	Full Pot bushy plant

Bulb mix from Sutton seeds					
Reference	Species	Common name	Density/m2	Total Area	Number
NAR PSE	Narcissus pseudonarcissus	Daffodils	15/m2 Even mix planted in clumps	52m2	780
ALL CAE	Allium caeruleum	Blue-flowered garlic			
TUL TRI	Tulipa	Tulip (Triumph) Bulbs			
TUL MOU	Tulipa	Tulip (Mount Tacoma) Bulbs			

- Water Service
- Gas Service
- Electrical Service
- Coms Service

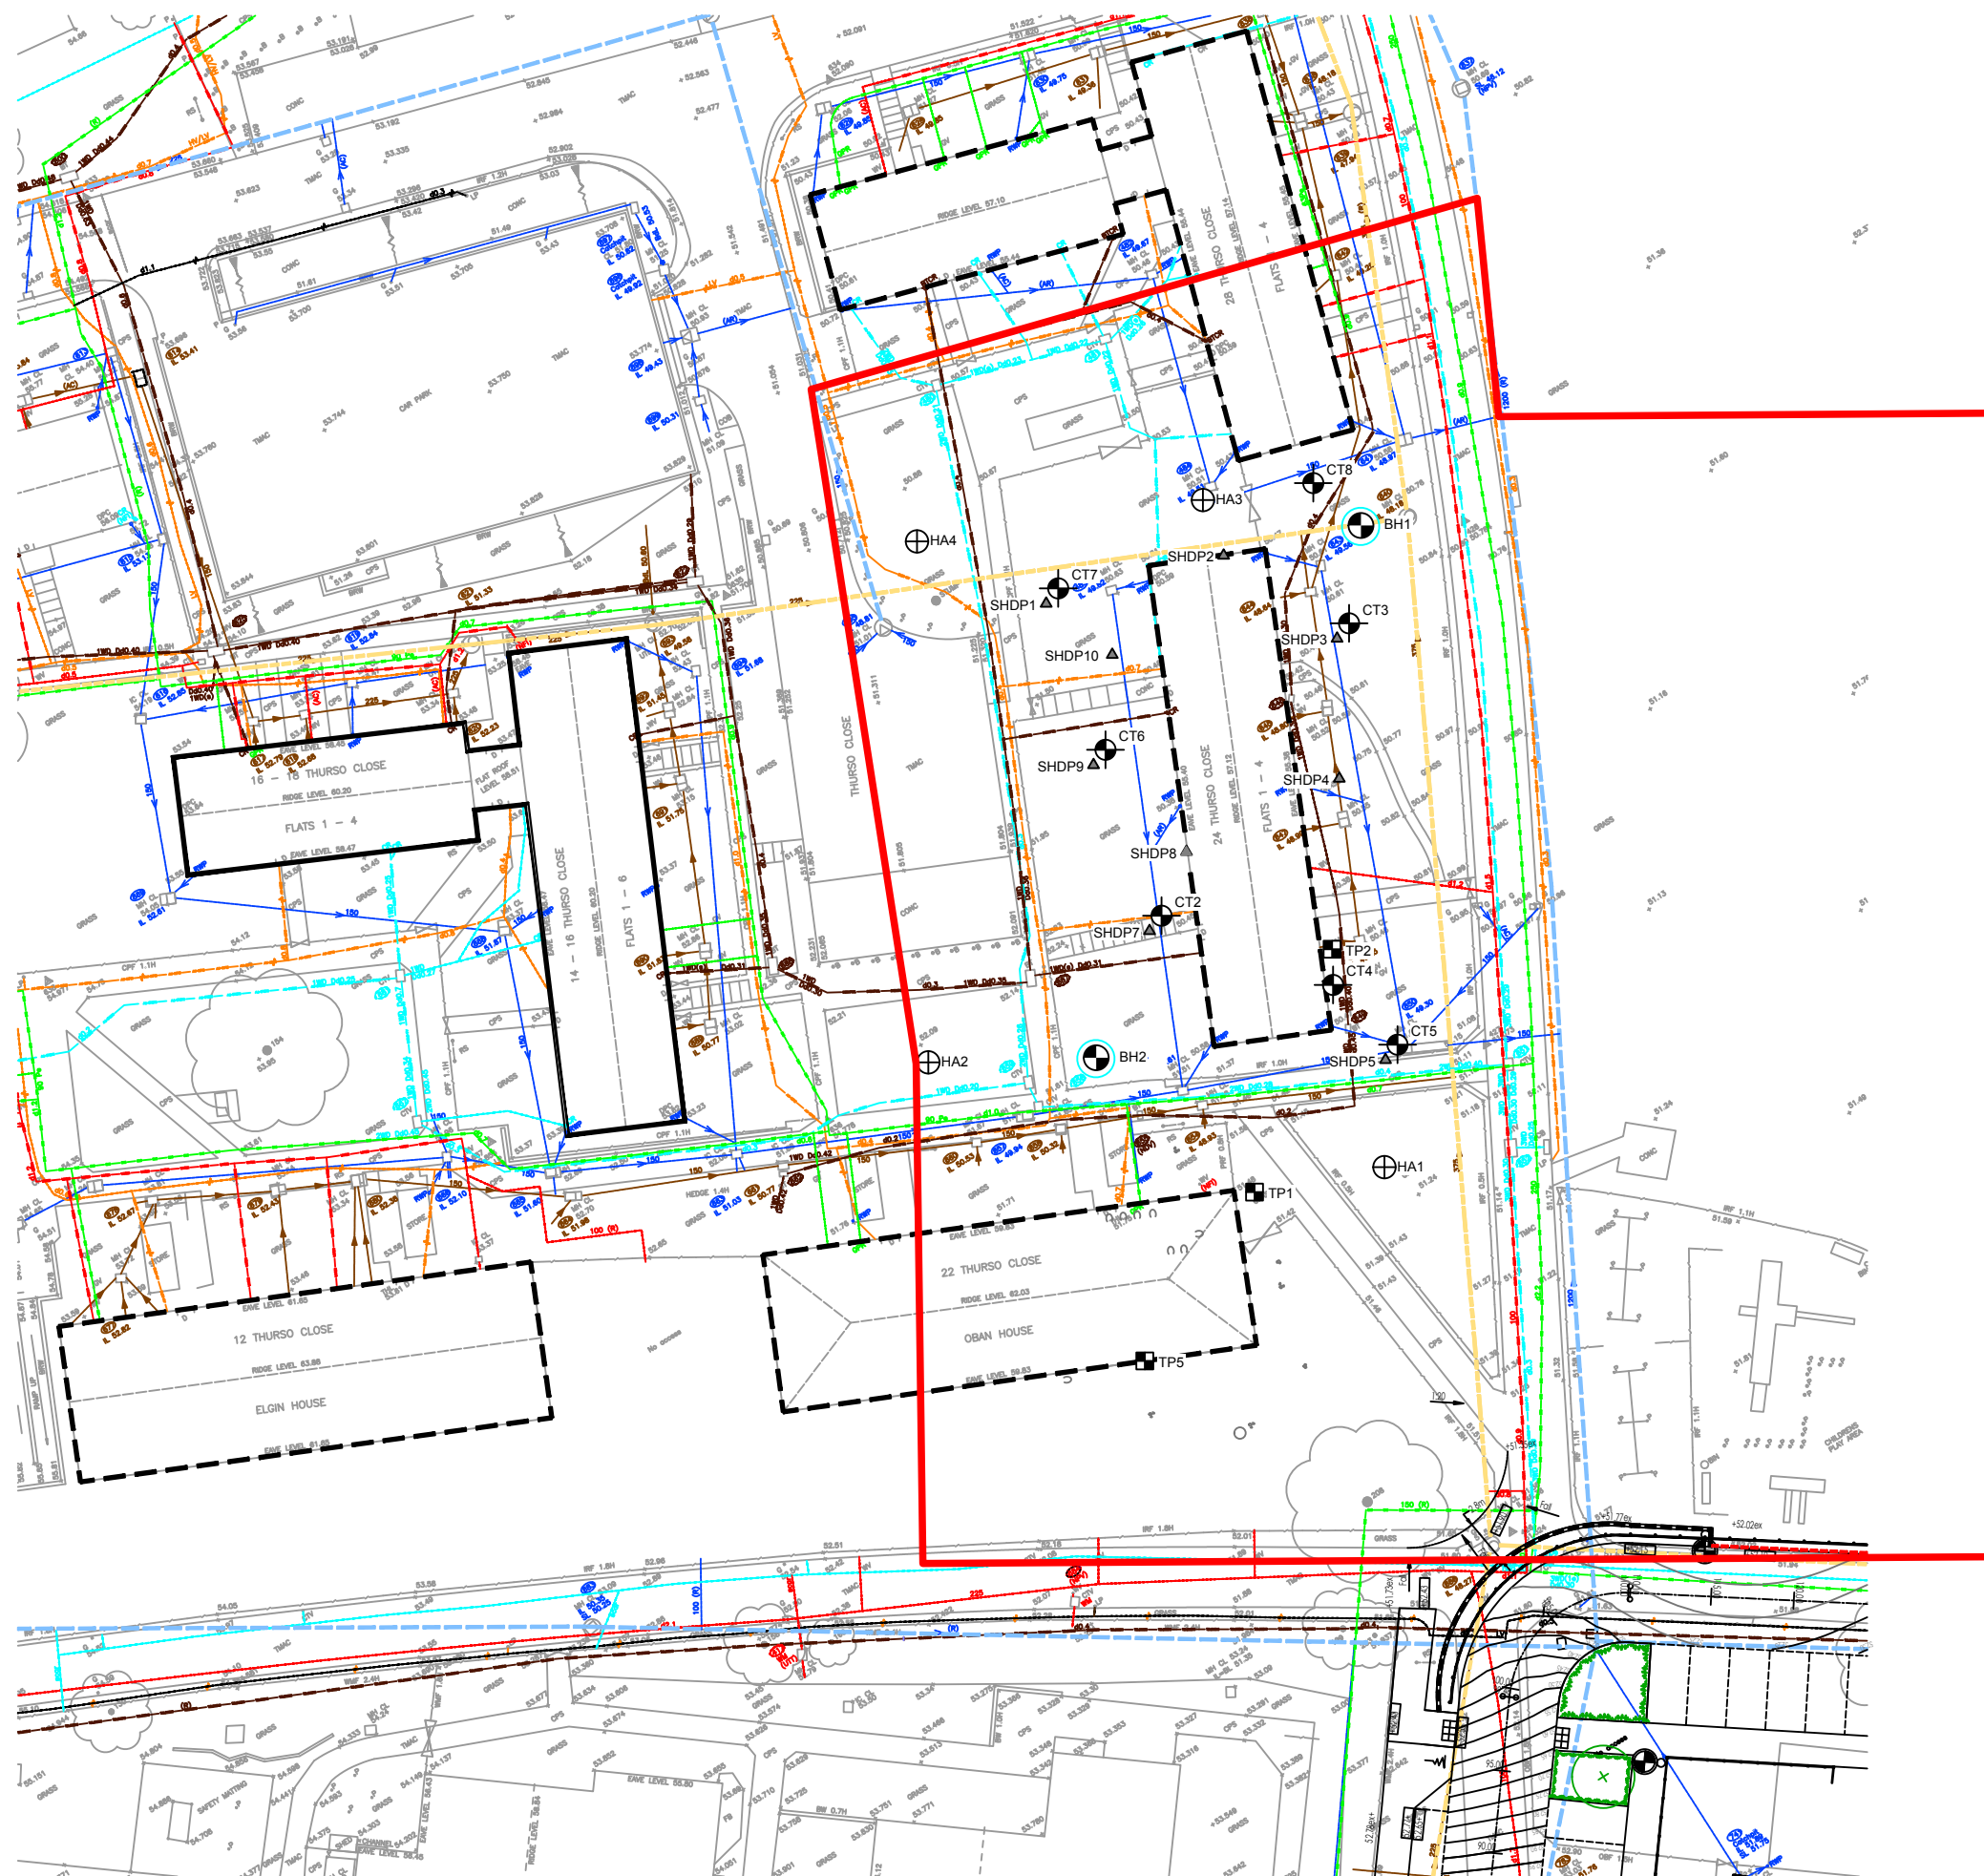

Key:

- Continuous Tube Sampler Borehole
- Super Heavy Dynamic Probe
- Cable Percussive Borehole
- Hand Auger Borehole
- Machine Excavated Trial Pit
- Install
- Approximate Site Boundary

LISTERS GEO
Geotechnical and Geoenvironmental Consultants

Listers Geotechnical Consultants Ltd www.listersgeotechnics.co.uk Tel: 01327 860060

Title: Exploratory Hole Location Plan - Existing Site Layout

Site: Phase 2C, Dee Park, Reading, RG30 4DD

Scale: NTS Job No: 08.03.014i Drawn By: HC