




LOCATION PLAN

SCALE 1:1250



BLOCK PLAN

SCALE 1:500

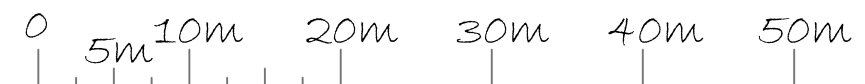

Crown Copyright and database rights 2018 OS 100019980

PROJECT: 159 HENLEY ROAD CAVERSHAM READING RG4 6DN	DRAWING TITLE BLOCK AND LOCATION PLANS	CREATIVE DESIGN NEW TOWN HOUSE NEW TOWN ROAD HENLEY-ON-THAMES RG9 1HG Tel 01491 411922	DRAWING NO. 00121-07	
			SCALE: AS STATED	
			DATE: FEB 2021	