


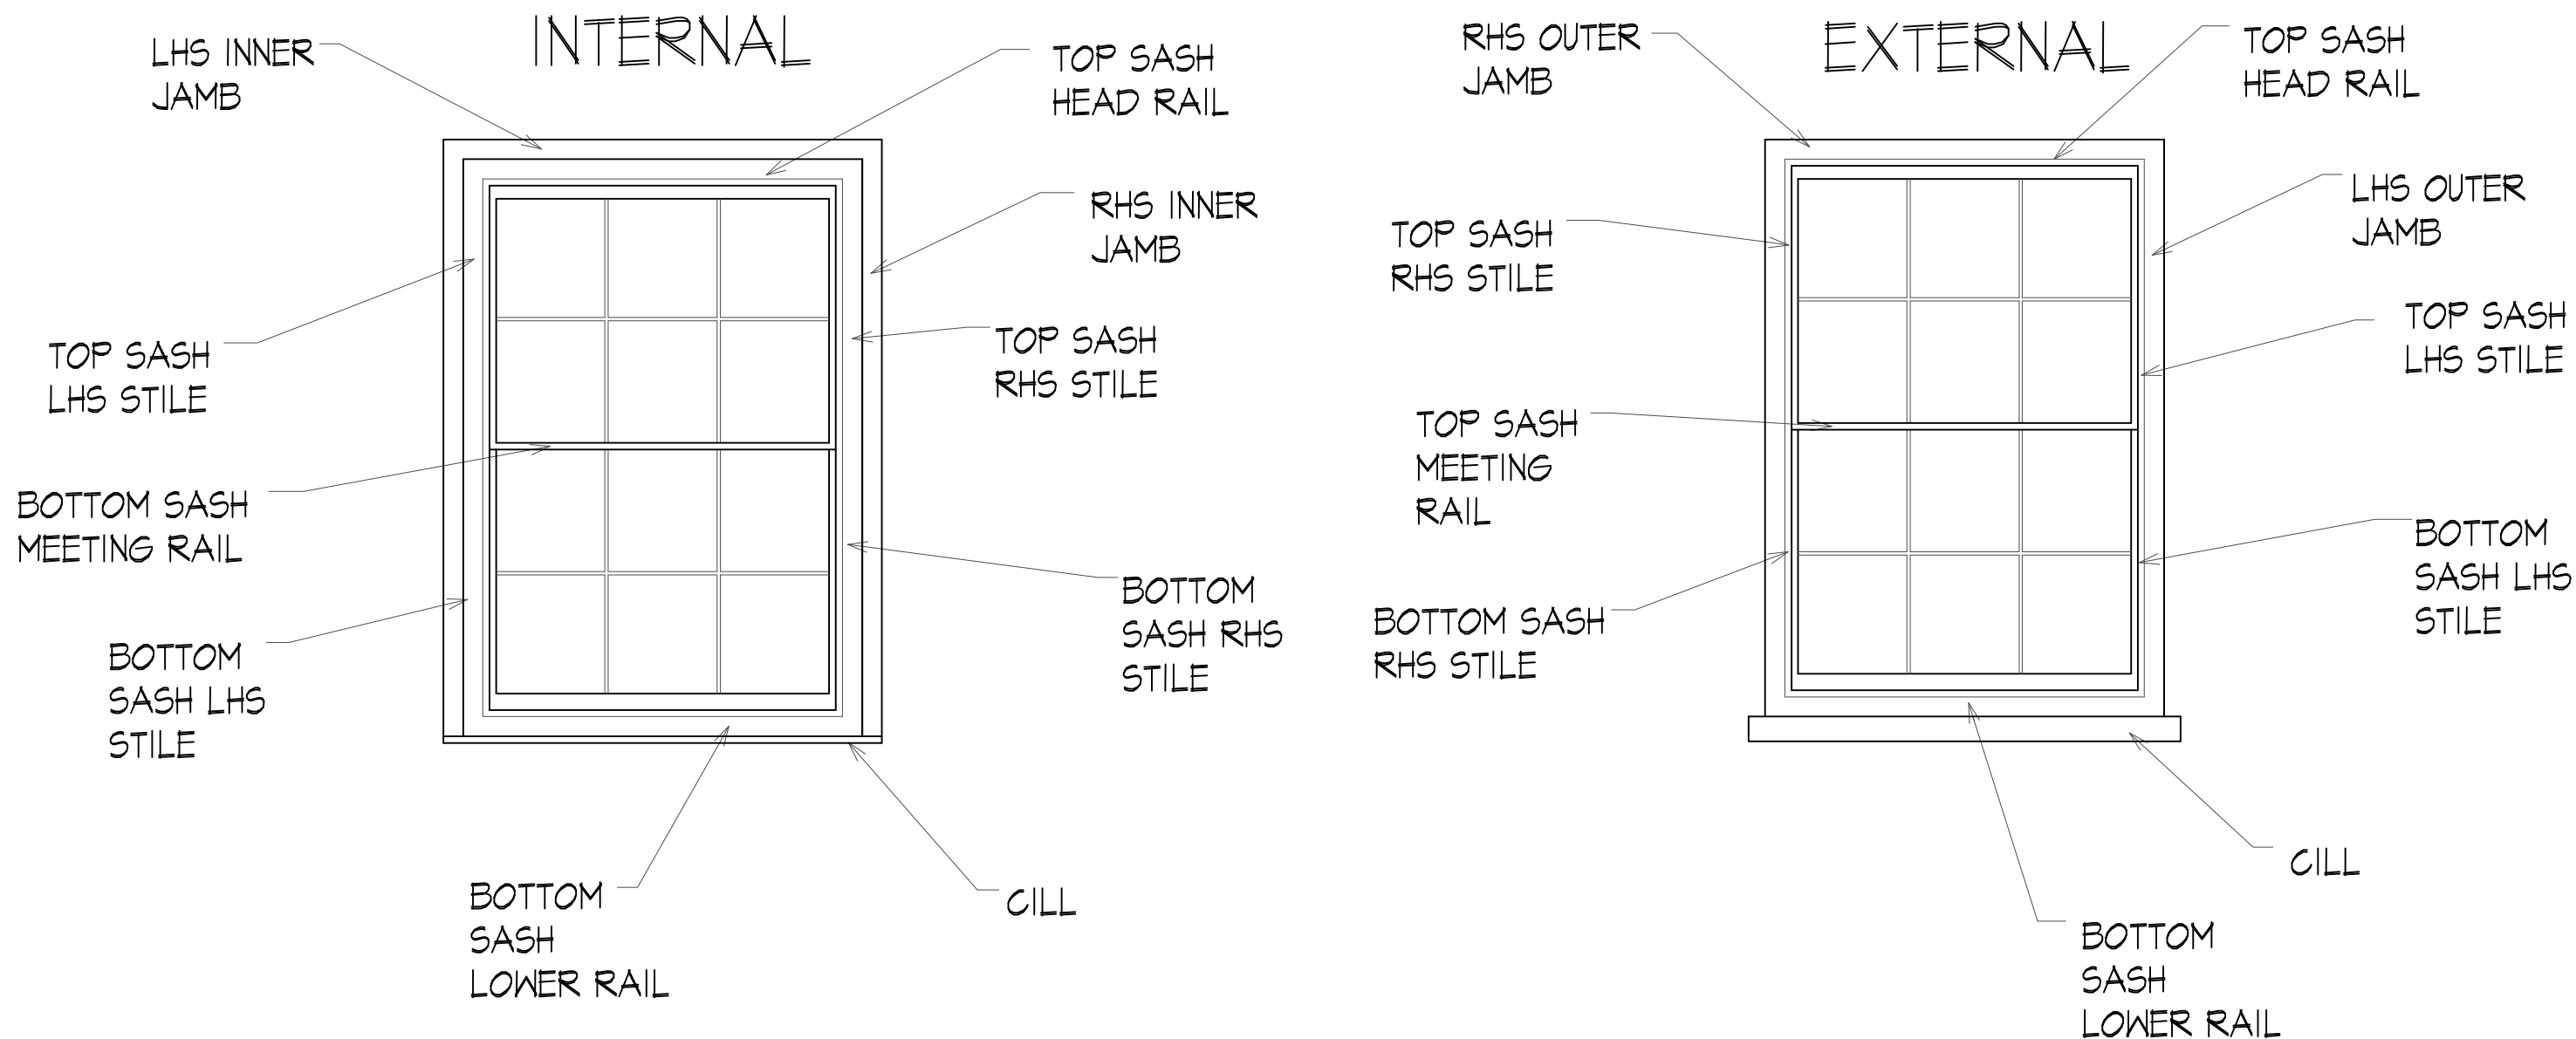

SCALE 1:20

EXISTING TRADITIONAL GROUND FLOOR BOX SASH WINDOW

PROJECT : 49 SOUTH STREET READING RG4 4QU	DRAWING TITLE: EXISTING TRADITIONAL GROUND FLOOR BOX SASH WINDOW	 CREATIVE DESIGN & STRUCTURE	UNIT 1, HENSON HOUSE, NEWTOWN ROAD HENLEY-ON-THAMES, RG9 1HG TEL: 01491411922	DRAWN: E.R.	DRAWING NO. 13820-04	REV.
				SCALE: 1:20 @ A3		
				DATE: OCTOBER 2020		
				STATUS: PLANNING		