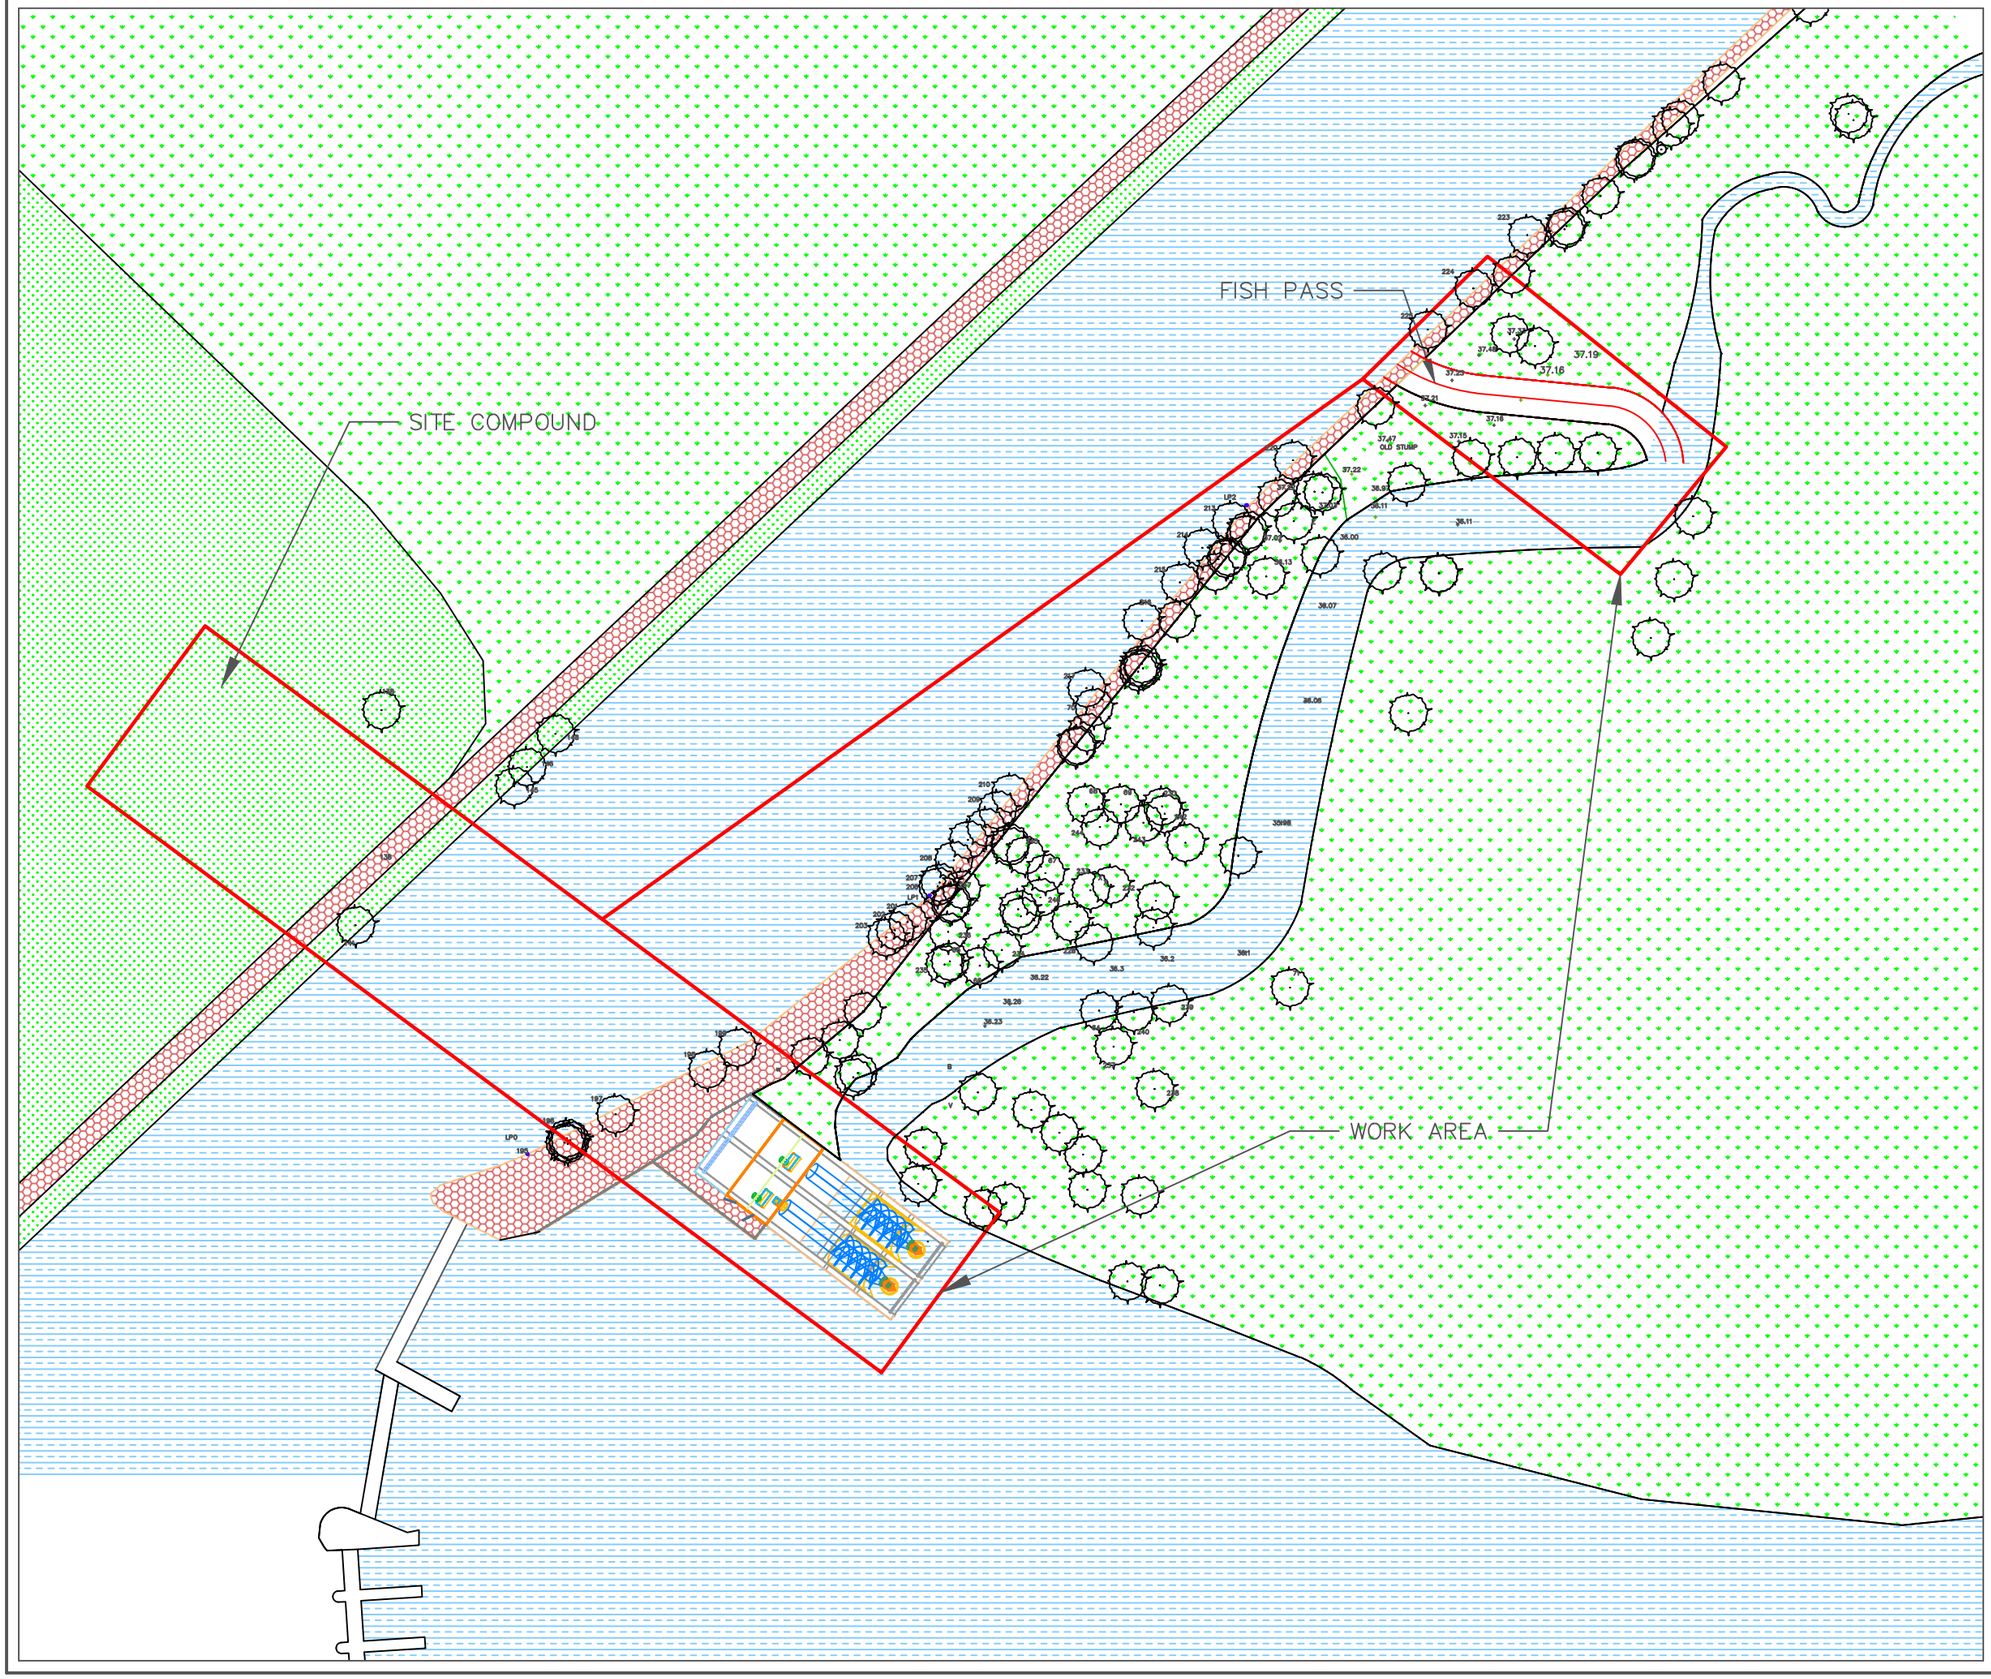

NOTES :

* THE COPYRIGHT OF THIS DRAWING REMAINS WITH BRENDAN BARROW AND IS NOT TO BE REPRODUCED WITHOUT WRITTEN APPROVAL.
* ALL DIMENSIONS IN MM.
  ALL LEVELS IN mAOD.
* DIMENSIONS ARE NOT TO BE SCALED FROM THE DRAWING UNLESS OTHERWISE SPECIFIED. THE CONTRACTOR IS TO CHECK ALL THE DIMENSIONS AND REPORT BACK IF ANY DISCREPANCIES ARE FOUND.
* THE DRAWING IS TO BE READ IN CONJUCTION WITH OTHER STANDARD DOCUMENTATION.

NO.	DATE	DESCRIPTION	VS

REVISIONS

ISSUED FOR : **PLANNING PERMISSION**

KEY PLAN :

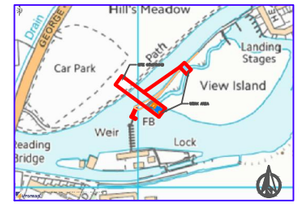

CLIENT NAME :
READING SUSTAINABILITY

JOB TITLE :
PROPOSED READING HYDROPOWER SCHEME

DRAWING TITLE :
WORK AREA AT CAVERSHAM WEIR

VIEWPORT : 01	LAYOUT : A3	DRAWING NO. –
DRAWN BY : VS/ST	CHECKED BY : BB	DWG-RG-WA1
SCALE : 1:500	DATE : 22/09/2015	

eWaterpower