


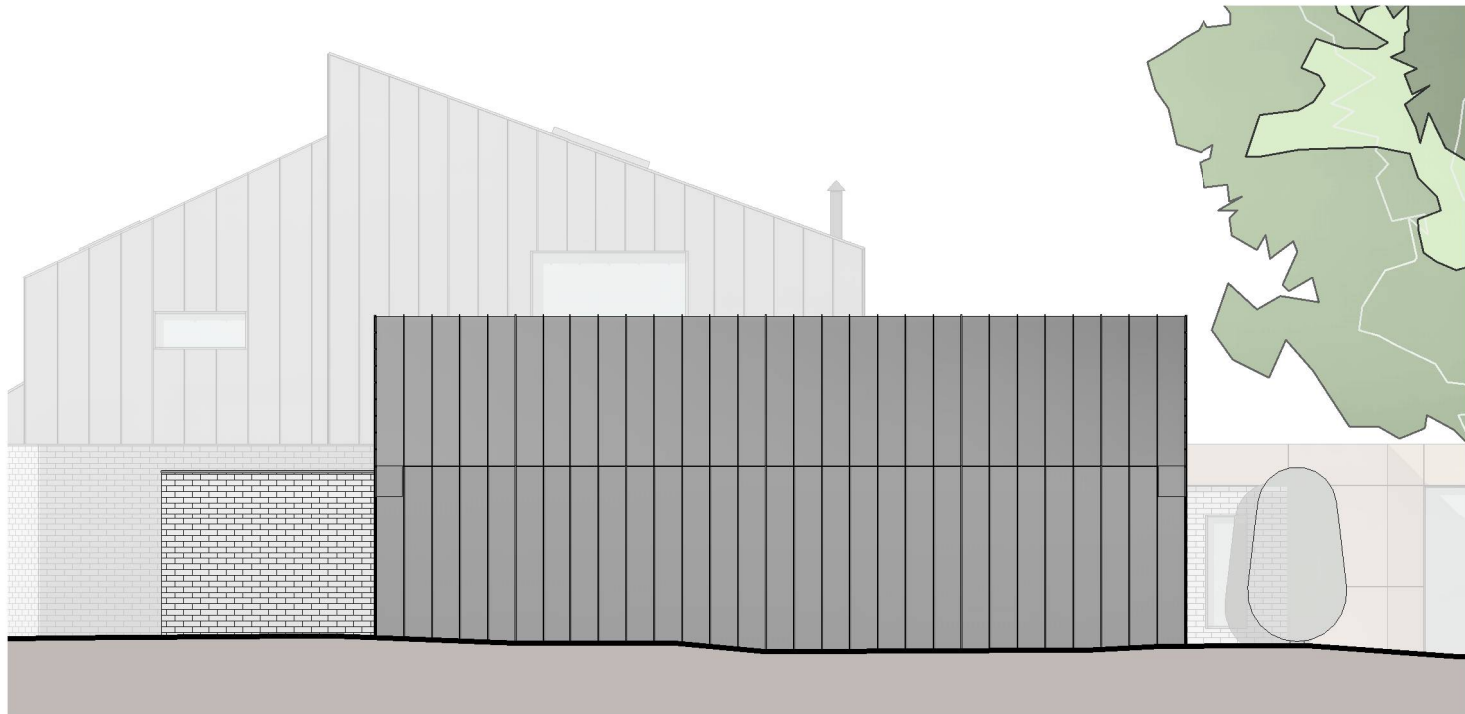


1 Garage North - Street Scene
1 : 100 Upper Warren Avenue



2 Garage West
1 : 100




3 Garage East
1 : 100

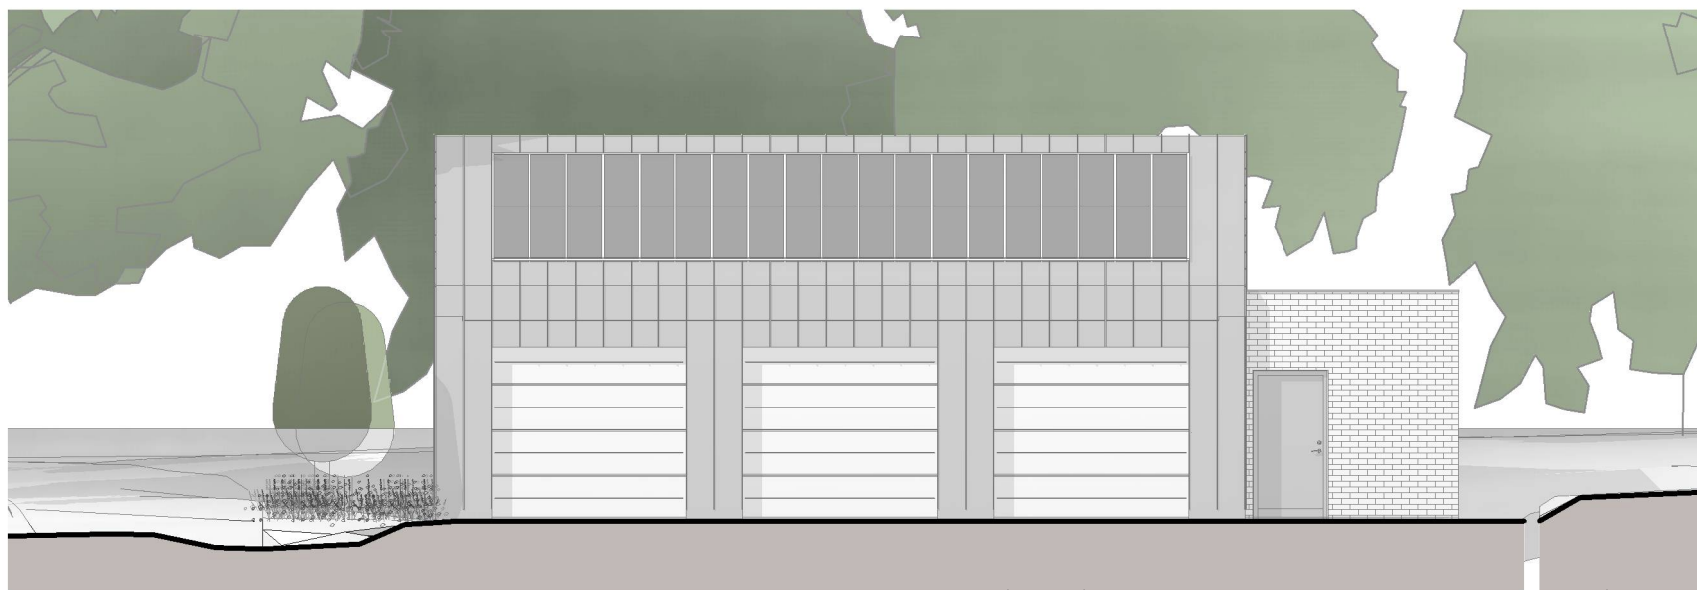

4 Garage South
1 : 100

Materials:	
Walls - Facing brick (Light grey with matching mortar),	
Core-Ten Steel	
Zinc	
Roof - Green roof, Zinc	
Windows and Doors - High performance aluminium	

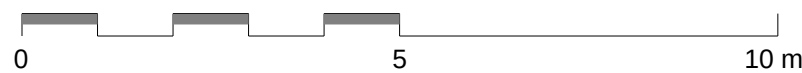

A	Planning	29/0720
REV	COMMENTS	DATE

stl **SHAUN TANNER**
ARCHITECTURE & PLANNING

www.stlarchitecture.co.uk studio@stlarchitecture.co.uk 0118 989 0808

CLIENT	Mr & Mrs S. Bartlett		
PROJECT	HIGH RIDGE		
	UPPER WARREN AVENUE, CAVERSHAM, READING, RG4 7ED		
DRAWING	Garage Elevations		
STATUS	Project Status		
SCALE	As indicated	DRAWN Author	CHECKED
		NO 3685/210	REV A

THIS DRAWING MUST NOT BE SCALED UNLESS ISSUED FOR PLANNING PURPOSES. ALL DIMENSIONS ARE TO BE VERIFIED PRIOR TO SETTING OUT, COMMENCING WORK, OR PRODUCTION OF FABRICATION DRAWINGS. REPORT ANY DISCREPANCIES TO THE SUPERVISING OFFICER IMMEDIATELY. ©