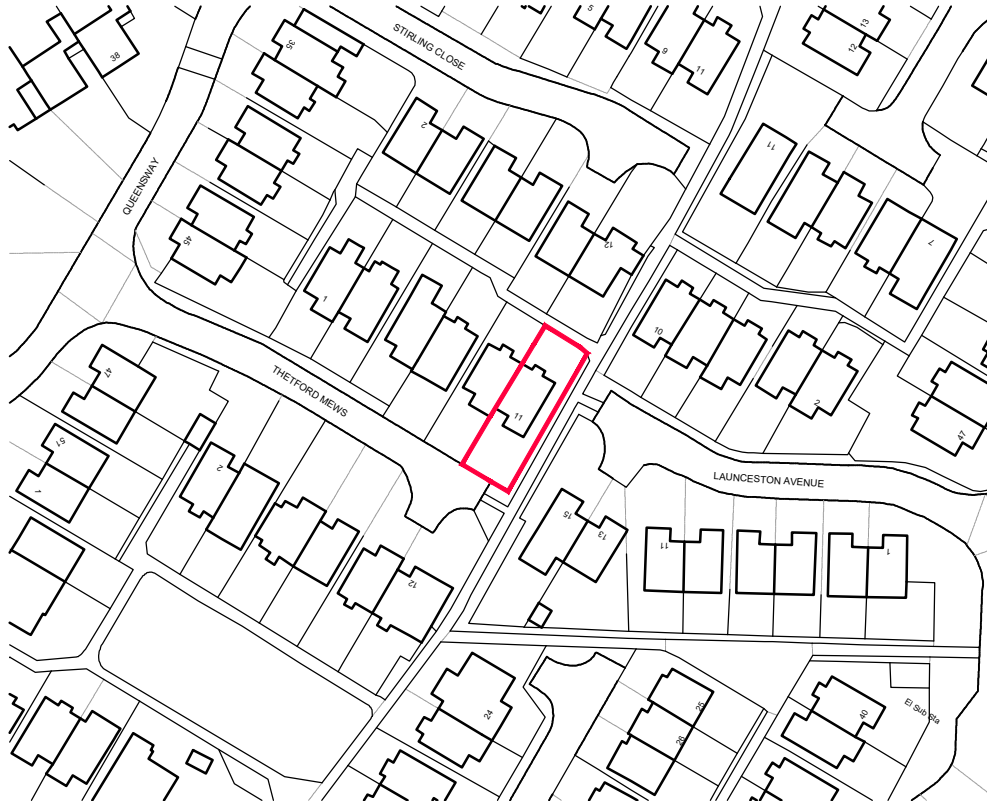


Mapping contents (c) Crown copyright and database rights 2020 Ordnance Survey 100035207

LOCATION PLAN

0 10 20 30 40m
 Scale 1:1250

No.	Revision	Date		
Project Proposed extensions and alterations 11, Thetford Mews, Caversham, Reading, RG4 6SN		Project No	Drg No	Rev
		AL 01475	01	-
Drawing Title Location Plan		Scale	Drawn by	
		1:1250 @ A4	CG	
		Date	Feb 2020	
Rowan Lodge Φ Southend Road Φ Southend Bradfield Φ RG7 6ES tel: 0118 9745100 Φ e-mail: enquiries@archytas.co.uk building design Φ CAD support Φ planning Φ space planning Φ surveying				