



Rowberry Morris - Location Plan

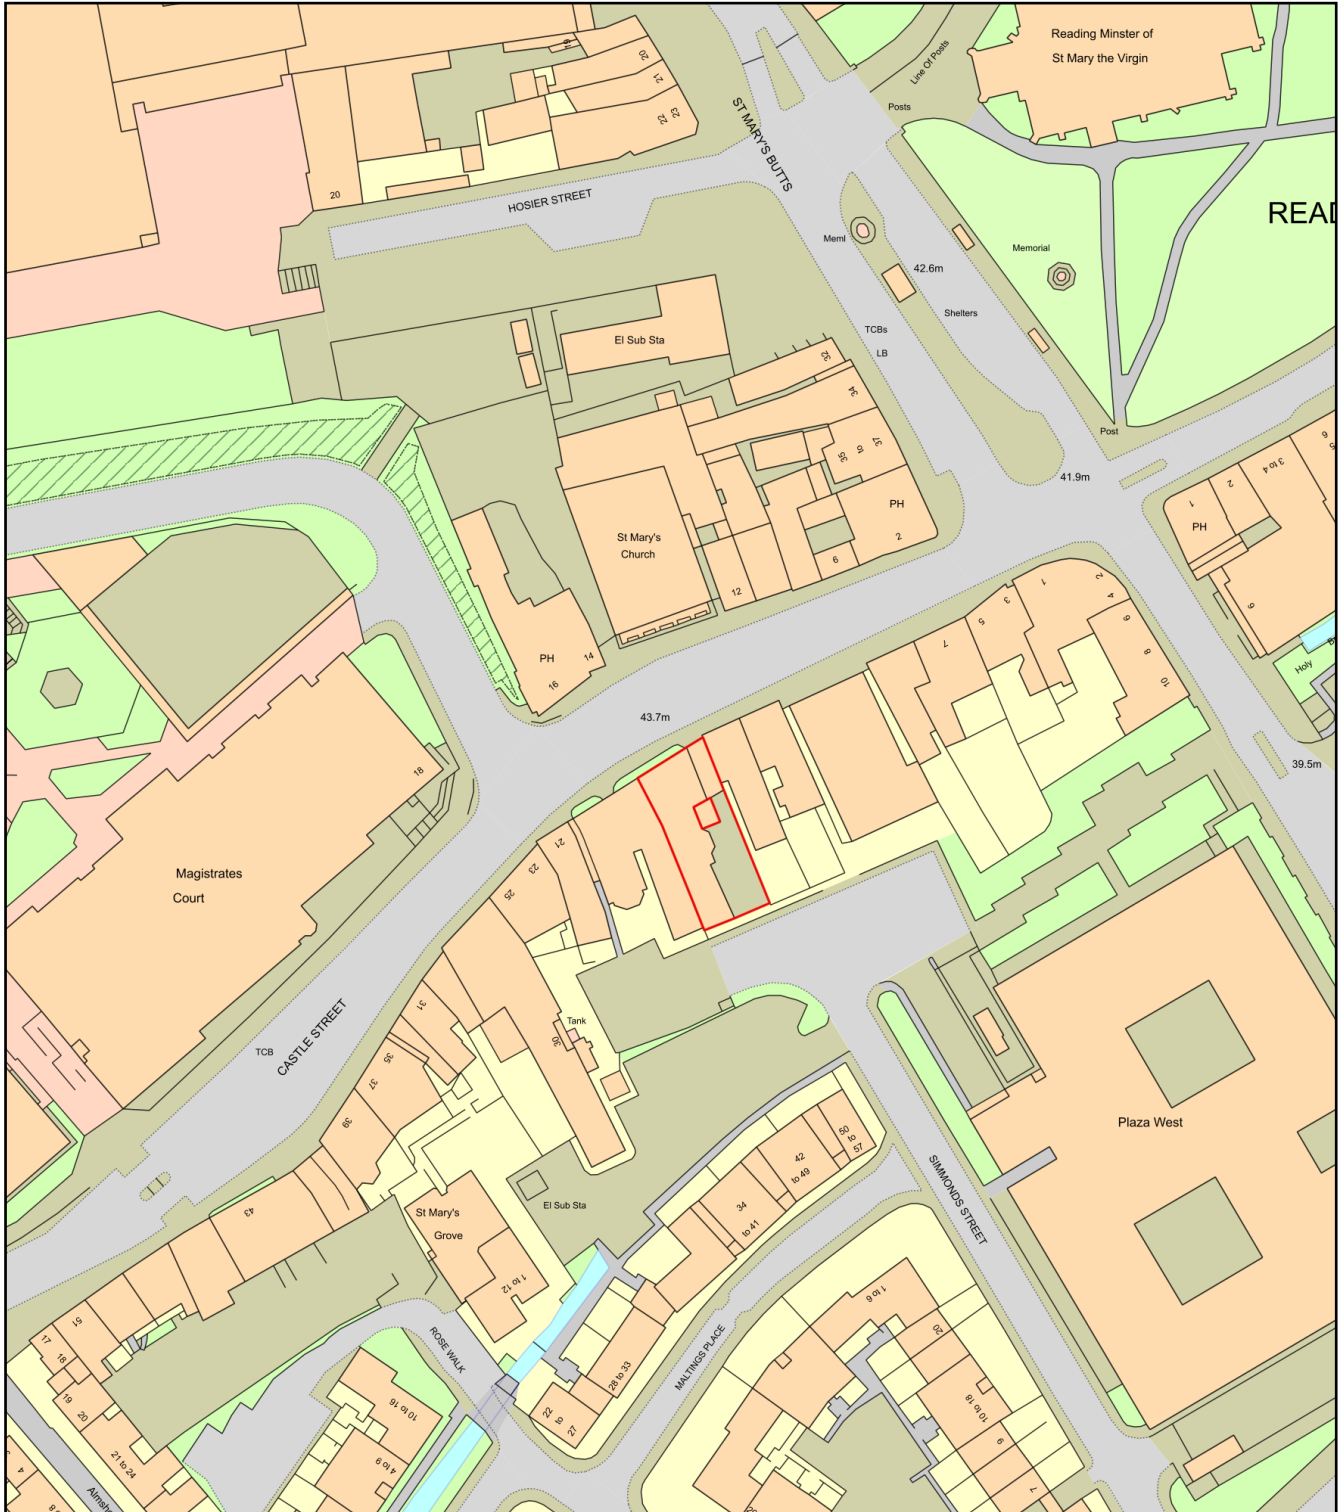

0 50
Metres

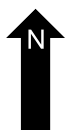

Plan Produced for: Luke Luland

Date Produced: 02 Aug 2021

Plan Reference Number: TQRQM21214110258617

Scale: 1:1250 @ A4