



Existing Site Location Plan @ 1:1250 scale

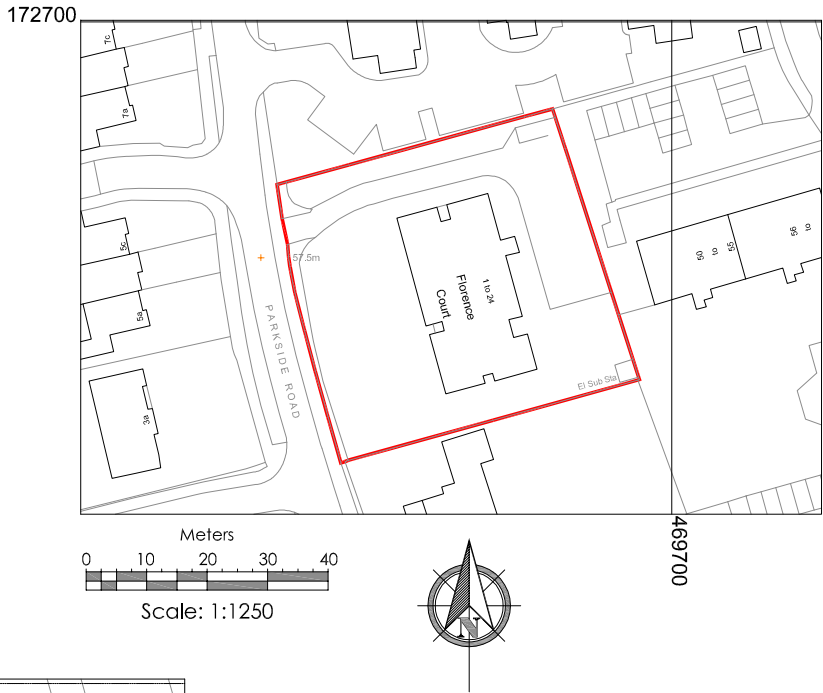

Existing Block Plan @ 1:500 scale

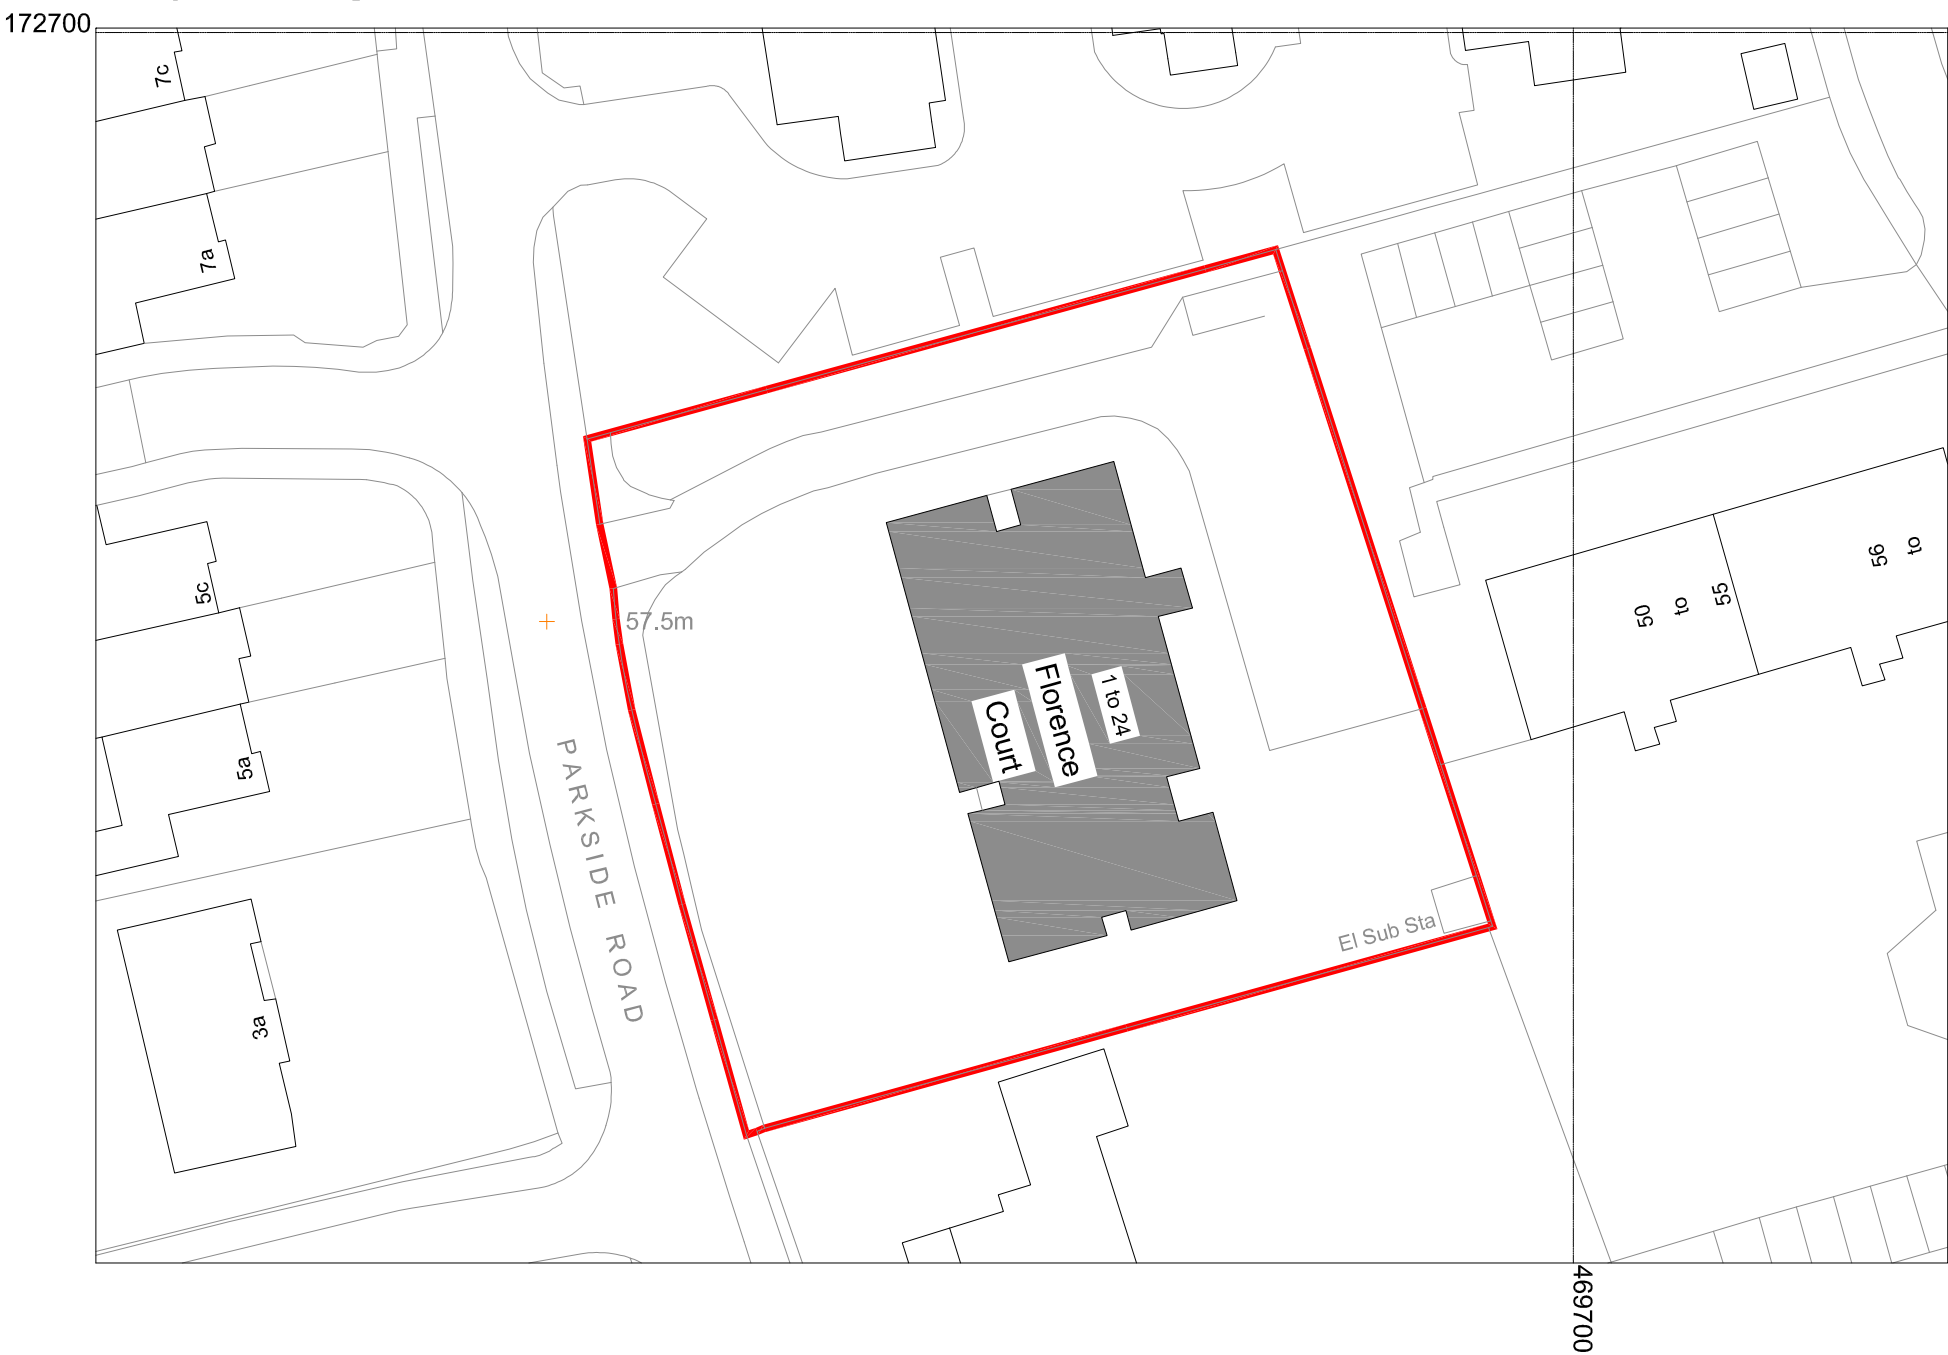

Rev.	Date

Do not scale from this drawing. Dimensions to be verified on site by contractor prior to commencement of work.
This drawing is the copyright of the practice and may not be reproduced in part or in whole without the prior written consent of the practice.
© 2020 Faithorn Farrell Timms LLP



Faithorn Farrell Timms

10 Hunns Mere Way
Woodingdean Business Park
Brighton
BN2 6AH

T 01273 305027

Client
Amber Construction

Project
Florence Court
Parkside Road
Reading

Drawing Title
Existing Block & Site Location Plan

Date Dec 2020	Scale 1:500&1:1250@A3
------------------	--------------------------

Drawn By SB	Checked By IR
----------------	------------------

Project No. T3-0997	Drawing No. T3-0997-FC03	Rev.
------------------------	-----------------------------	------