




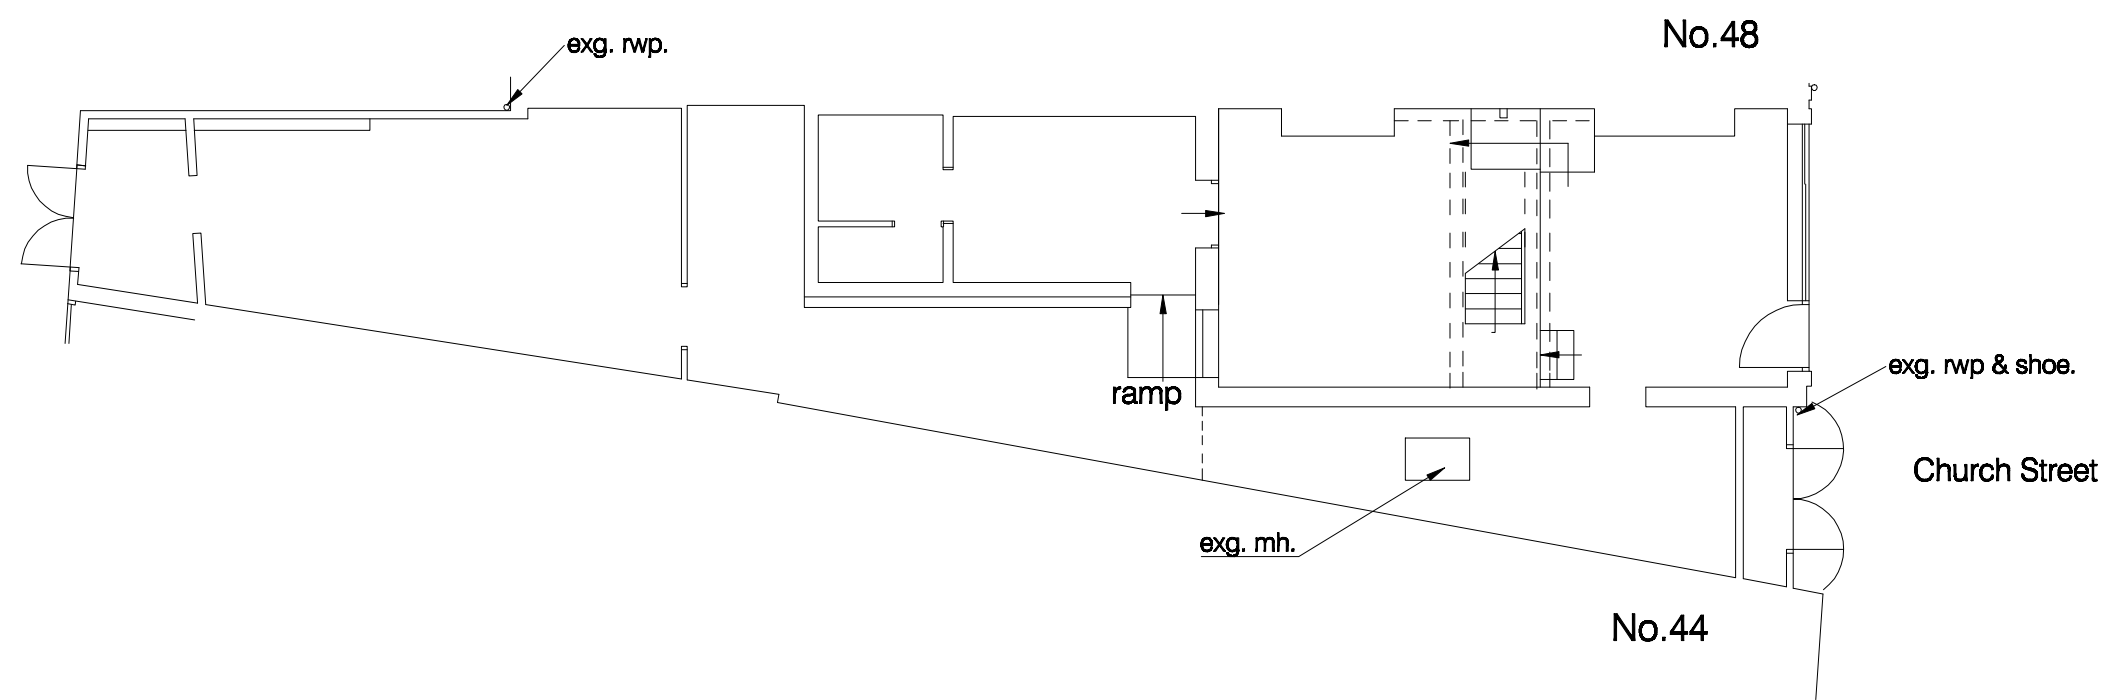

GROUND FLOOR

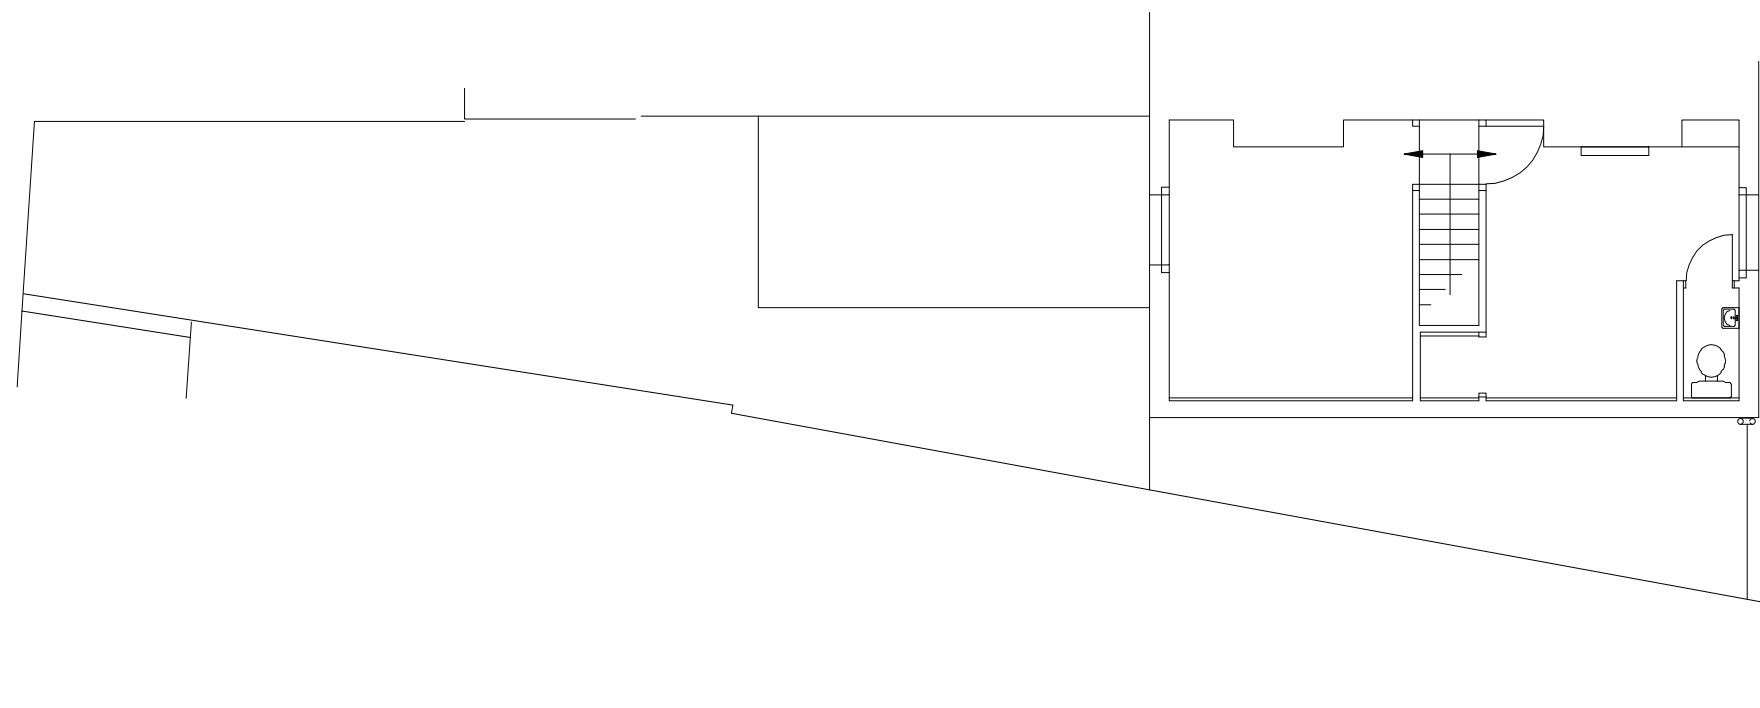


FIRST FLOOR

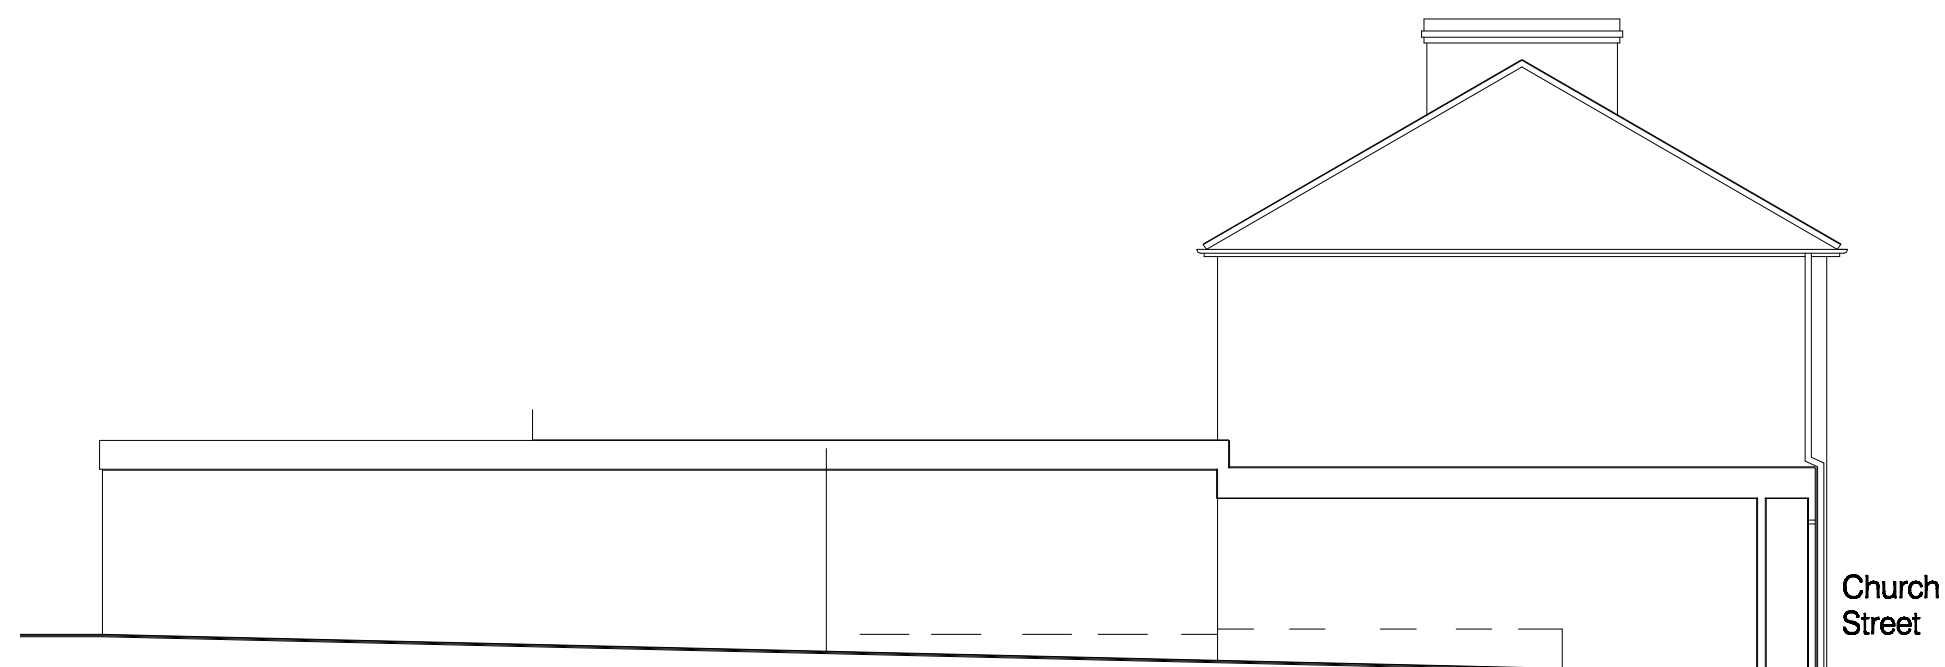

SIDE



FRONT

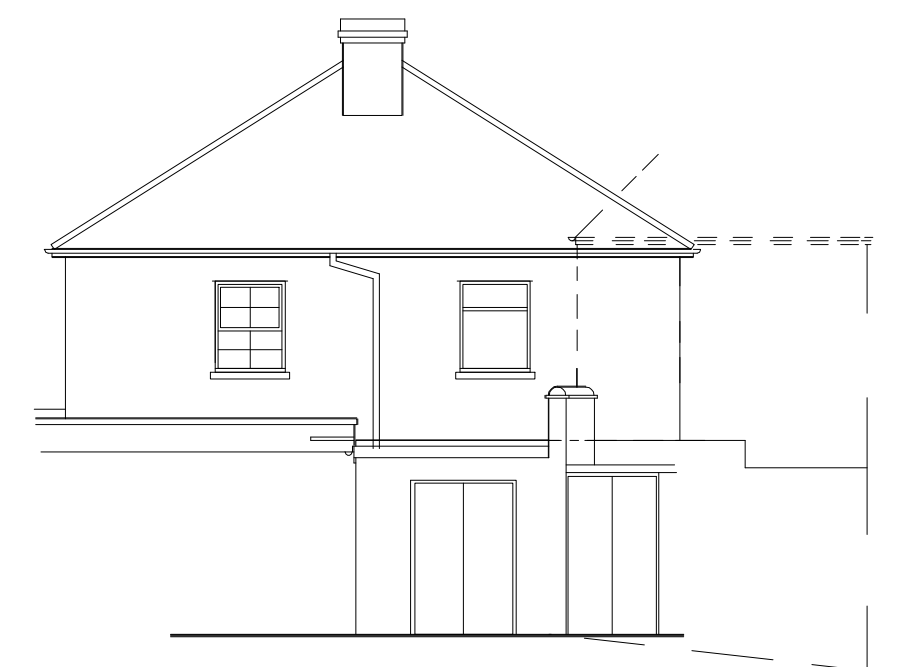

REAR

project

46 Church Street
Caversham, Reading, Berkshire

for

Caversham Homecrafts

title

1:100 Plans and Elevations as Existing

Drawing no:

1033 / 1 /

M D Howlett
architectural consultant

11 Prospect Street, Caversham, Reading
Berkshire RG4 8JB; Tel/Fax: (0118) 947 7117
Email: pmaarc@globalnet.co.uk

Date: November 2019

0 1 2 metres (1:100 on A2)