



proposed summer house - Location Plan

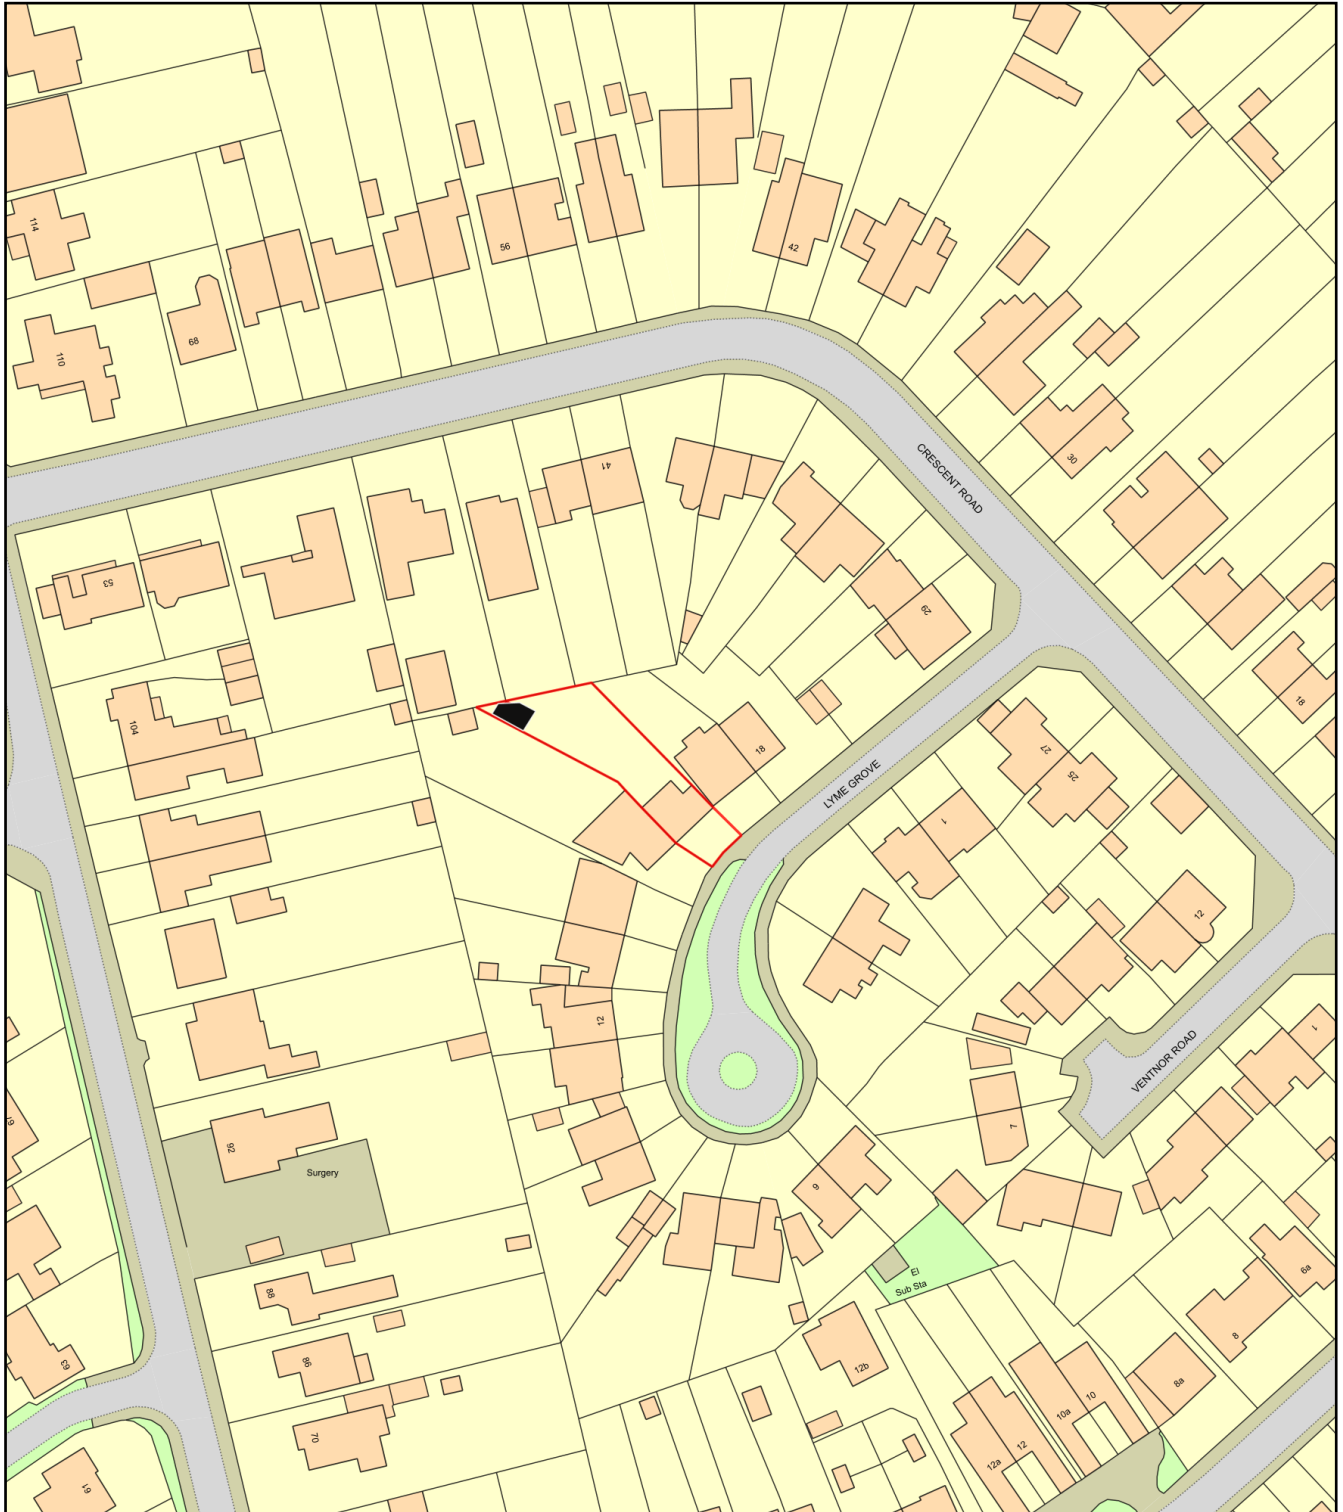

0 50
Metres

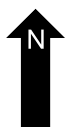

Plan Produced for: BRIAN BROOKS
Date Produced: 07 Mar 2020
Plan Reference Number: TQRQM20067095226249
Scale: 1:1250 @ A4