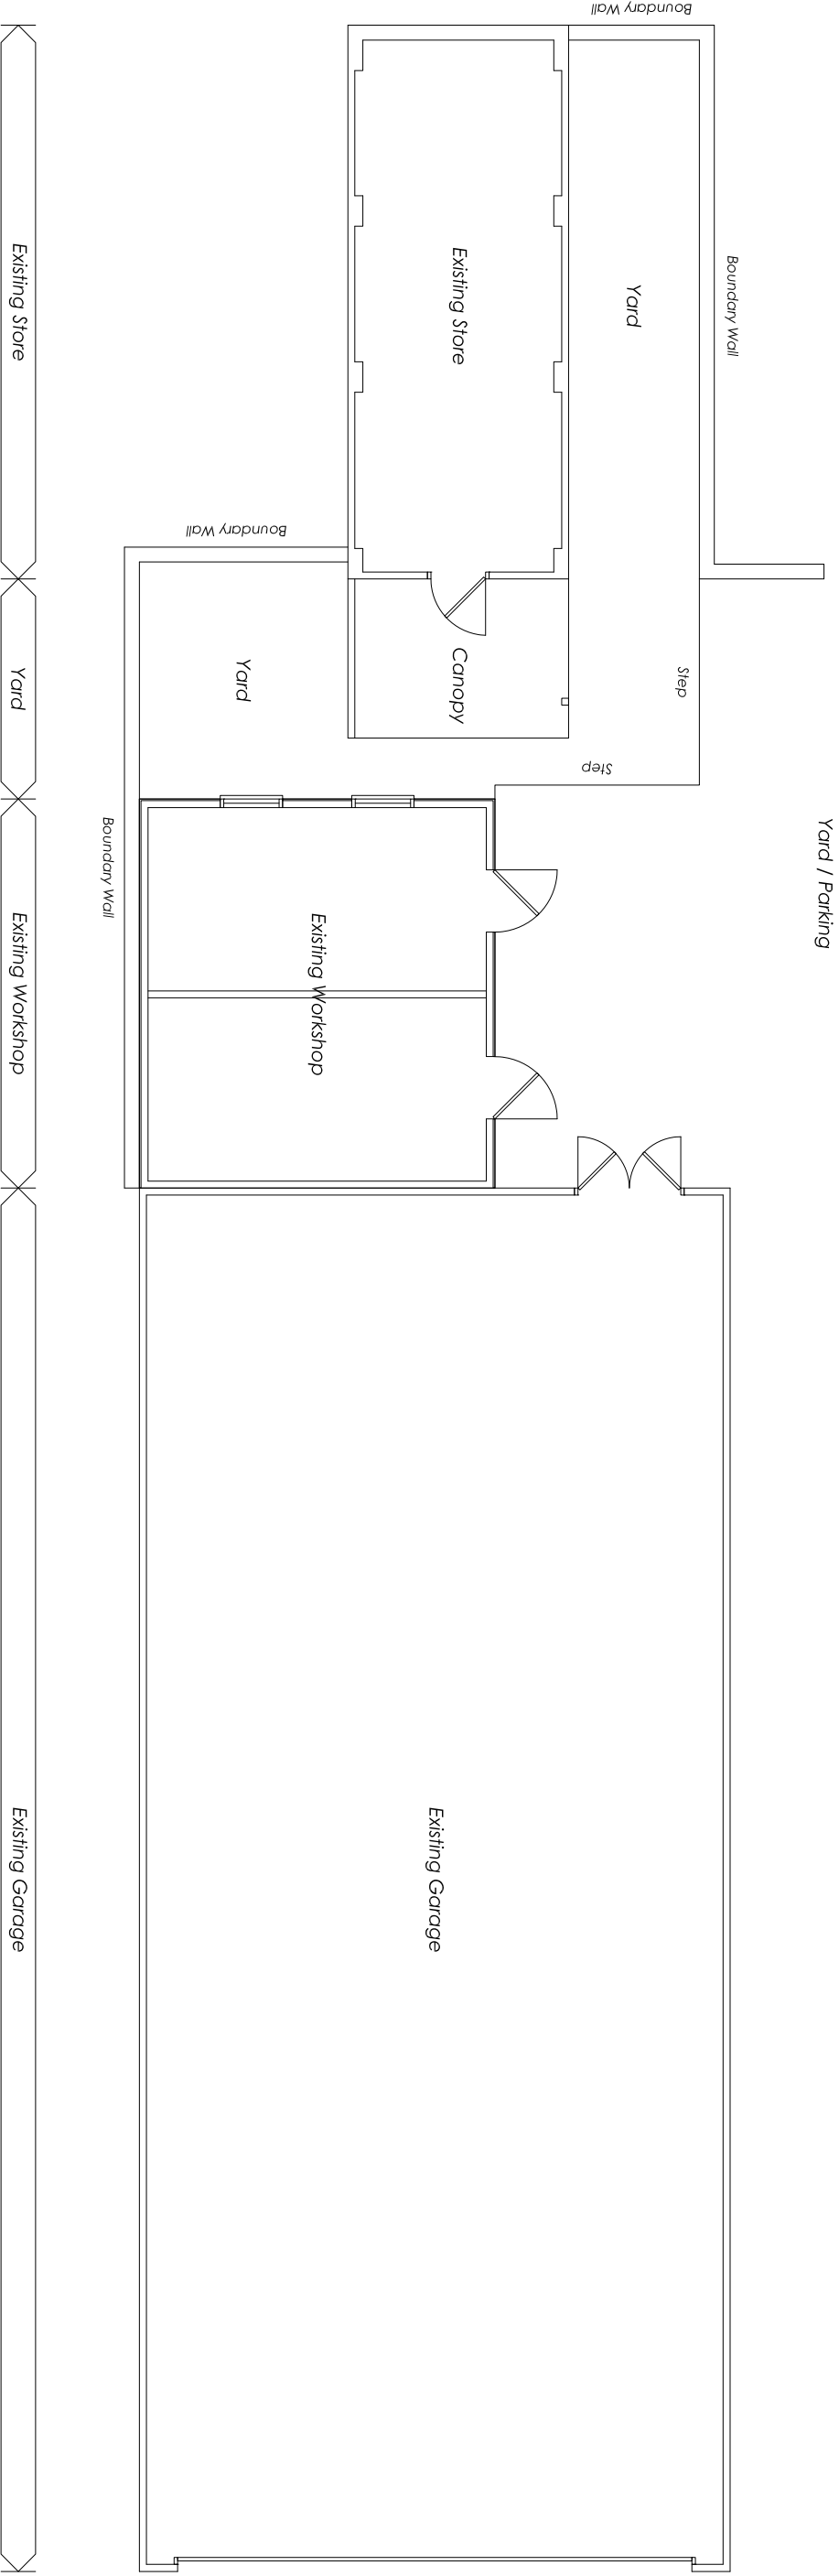


Revisions				

Client	A B Walker & Sons Ltd.
Project	Workshop Extension 36 Eldon Road Reading Berkshire RG1 4DL

Title	Existing Floor Plan
Status	Planning
Date	2021.02.22
Scale	1:100
Size	A3

Number	20.61-105	Revision	-
Spires Architects 9 Monks Way Reading RG30 3DP Tel 07495 529905			