


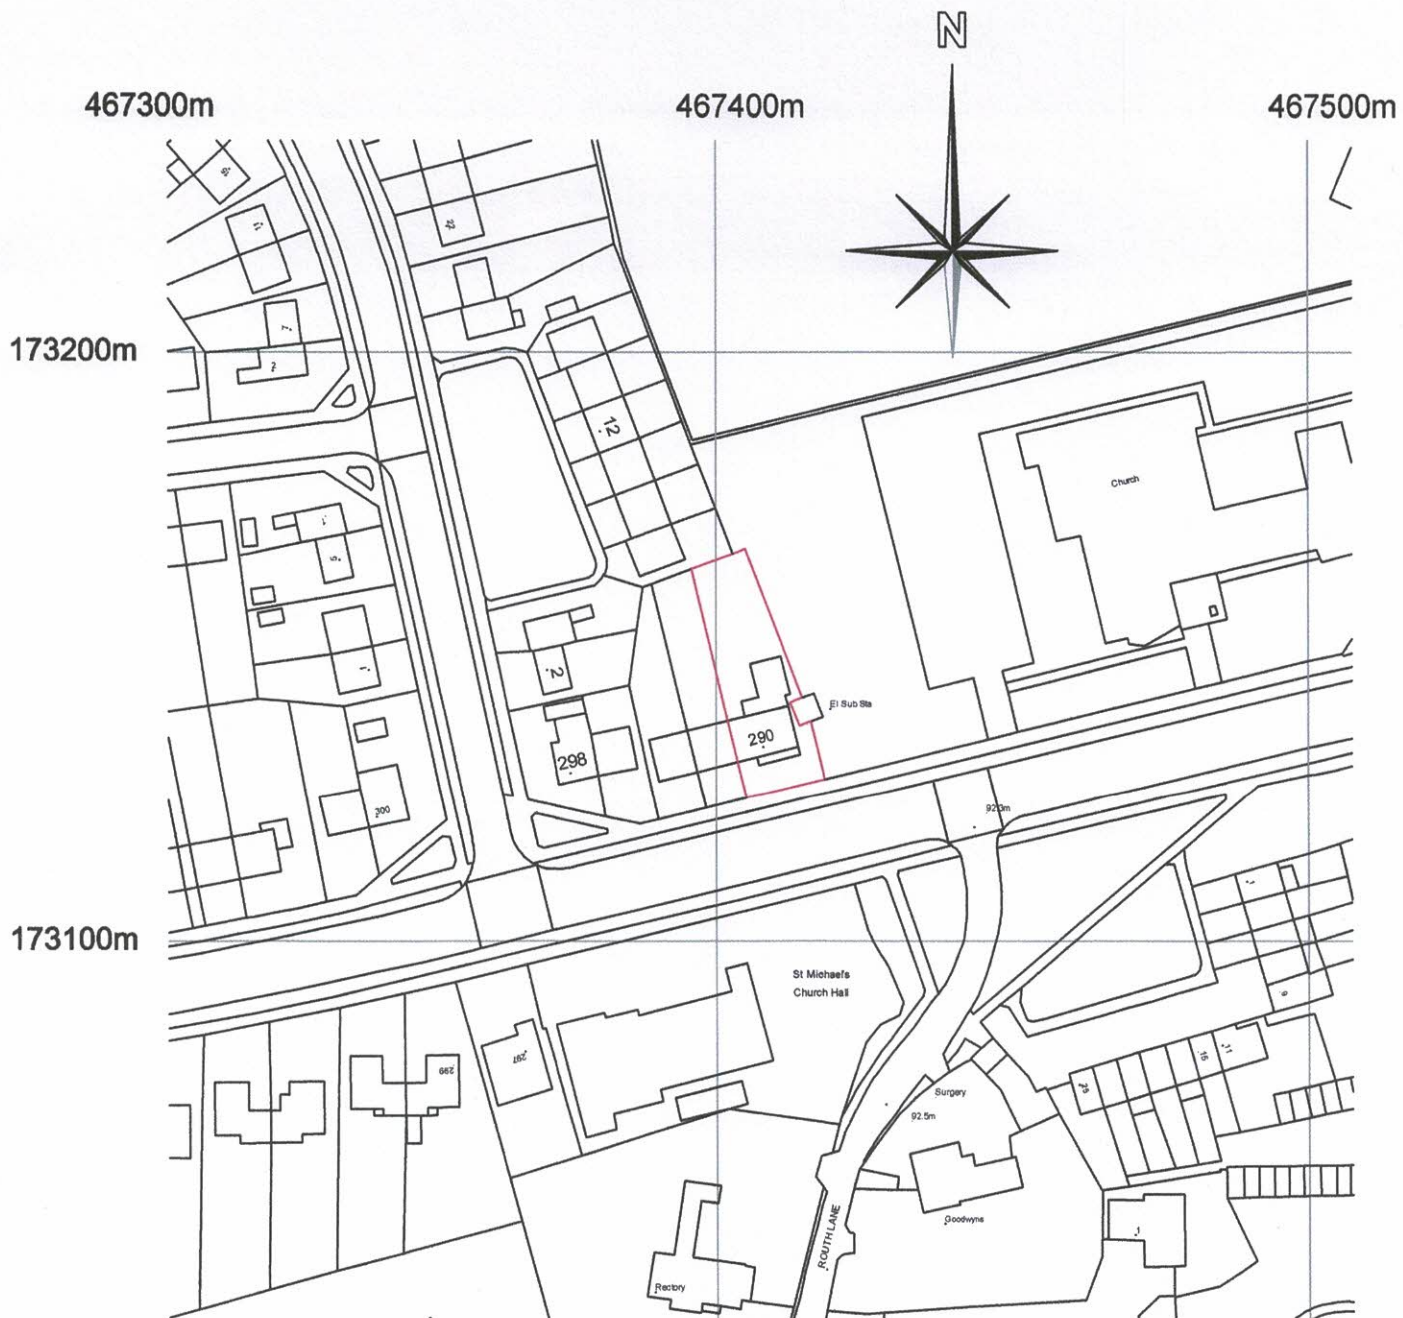

©Crown Copyright. All rights reserved. Licence no. 100051661

LOCATION PLAN

SCALE 1:1,250