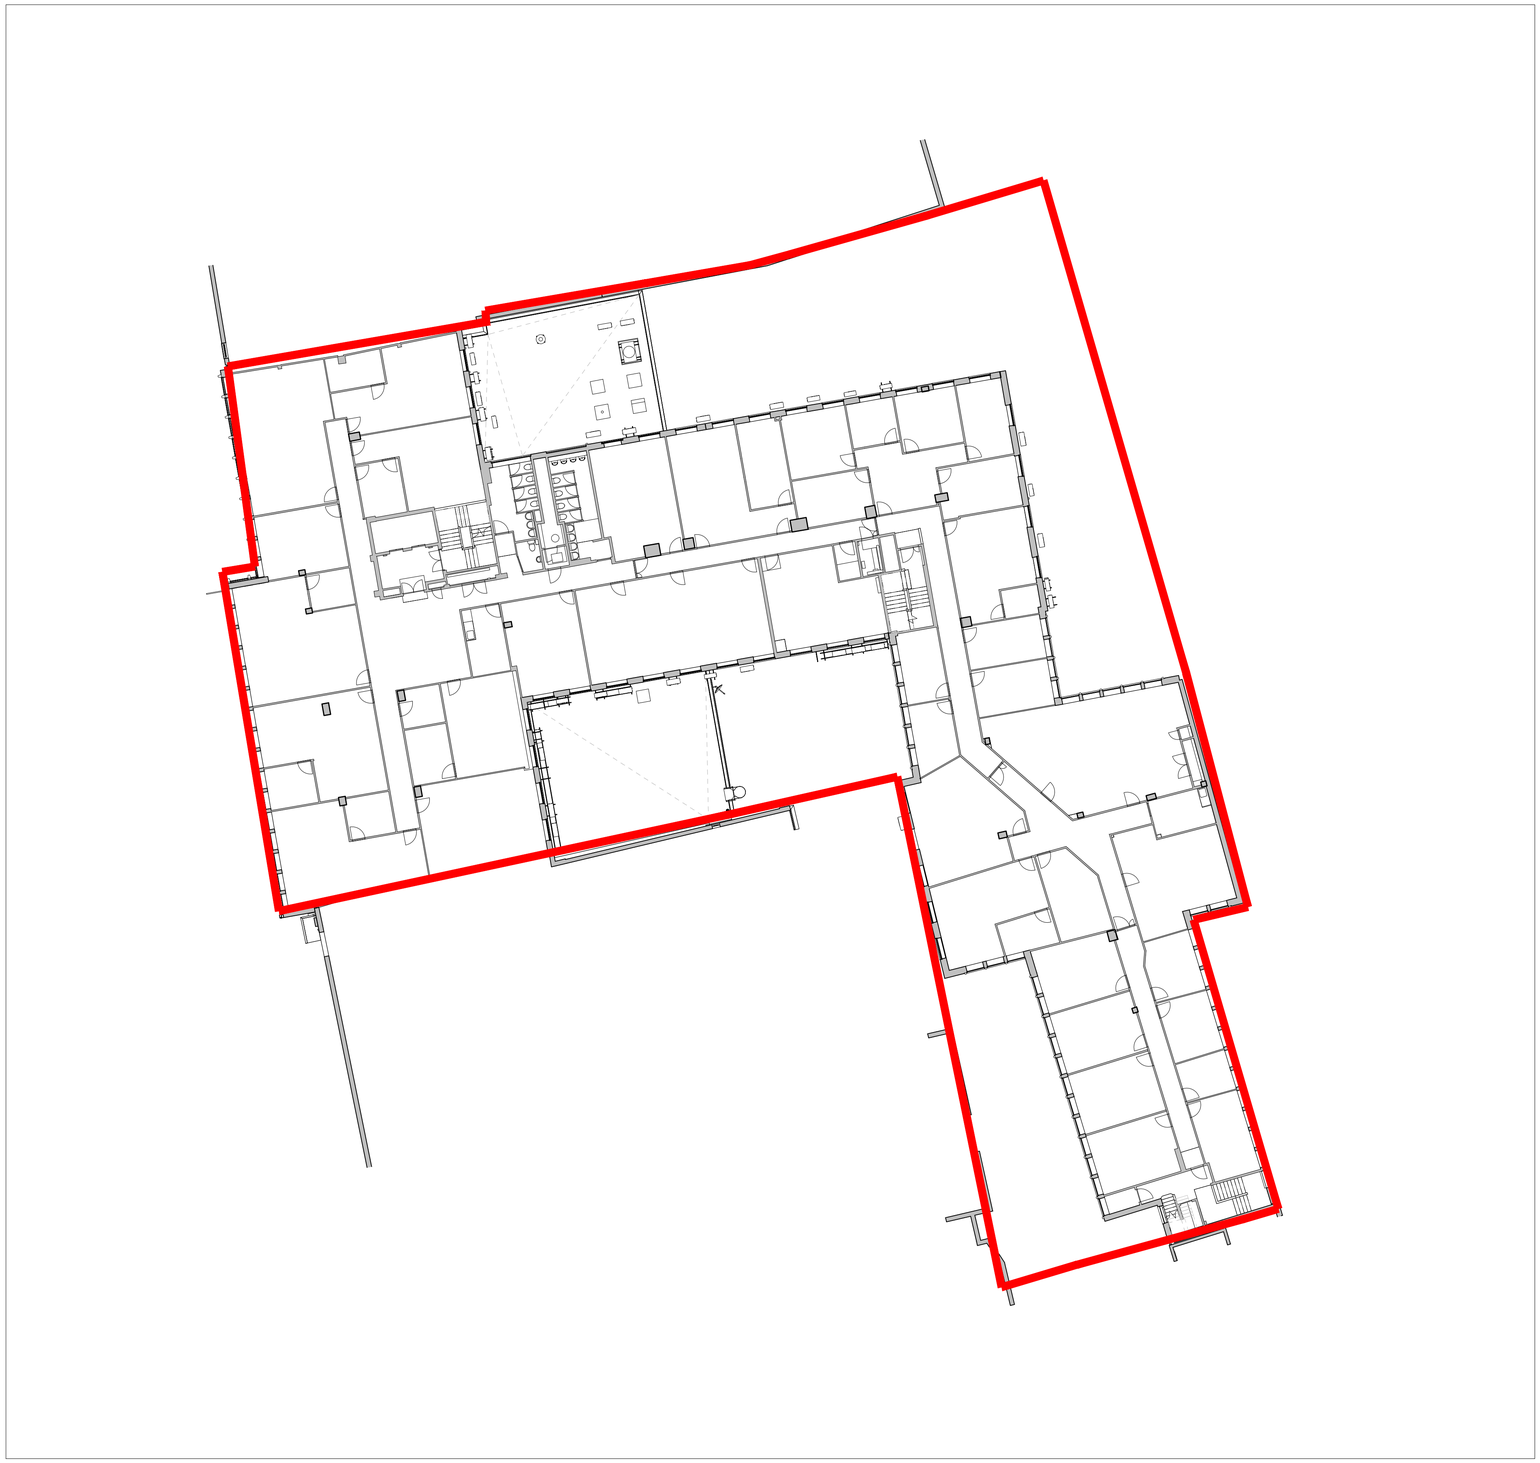

N

1:200

4m 0 4m 8m 12m 16m 20m

Headoffice Interiors Ltd accepts no responsibility for any costs, losses or claims whatsoever arising from these drawings, specifications and related documents unless there is full compliance with the Client or any unauthorised user of the following:
1. All boundaries, dimensions and levels are to be checked on site before construction and any discrepancies reported to the Project Manager.
2. Partial Service. Any discrepancies with site or other information is to be advised to the Designer and direction and / or approval is to be sought before the implementation of the detail.
3. Block and site plans are reproduced under license from the Ordnance Survey.
4. Do not scale this drawing.
5. For the purpose of coordination, all relevant parties must check this information prior to implementation and report any discrepancies to headoffice3.
All the measurements are approximate and have to be checked on site. These diagrams are for reference purposes only. This is not a document used for construction. The drawing is pending on structural calculations and product specifications.
Information contained on this drawing is the sole copyright of Headoffice Interiors Ltd and is not to be reproduced without their permission.

Notes

HO3 take no responsibility for the accuracy of the drawings which have been supplied by Barespace architects

Rev	Description	Date	Ind'd By	Chkd By
P1	Planning Issue	24/03/21	CG	CS

headoffice3
design and build
Cartelli House, 3 Hawthorn Park, Seacroft, Leeds, LS14 1PQ.
Tel: 01132 577777
www.headoffice3.com

Project Address
6-8 Market Place
Reading
RG12EG

Client
TENE

Status
PLANNING

Project
Market Place

Title
Existing First Floor Plan

Scale at A1
1:200

Drawn
CG

Date
23/03/21

Checked
CS

Drawing No.
P00004 - A(01)01-001

Revision
P1