

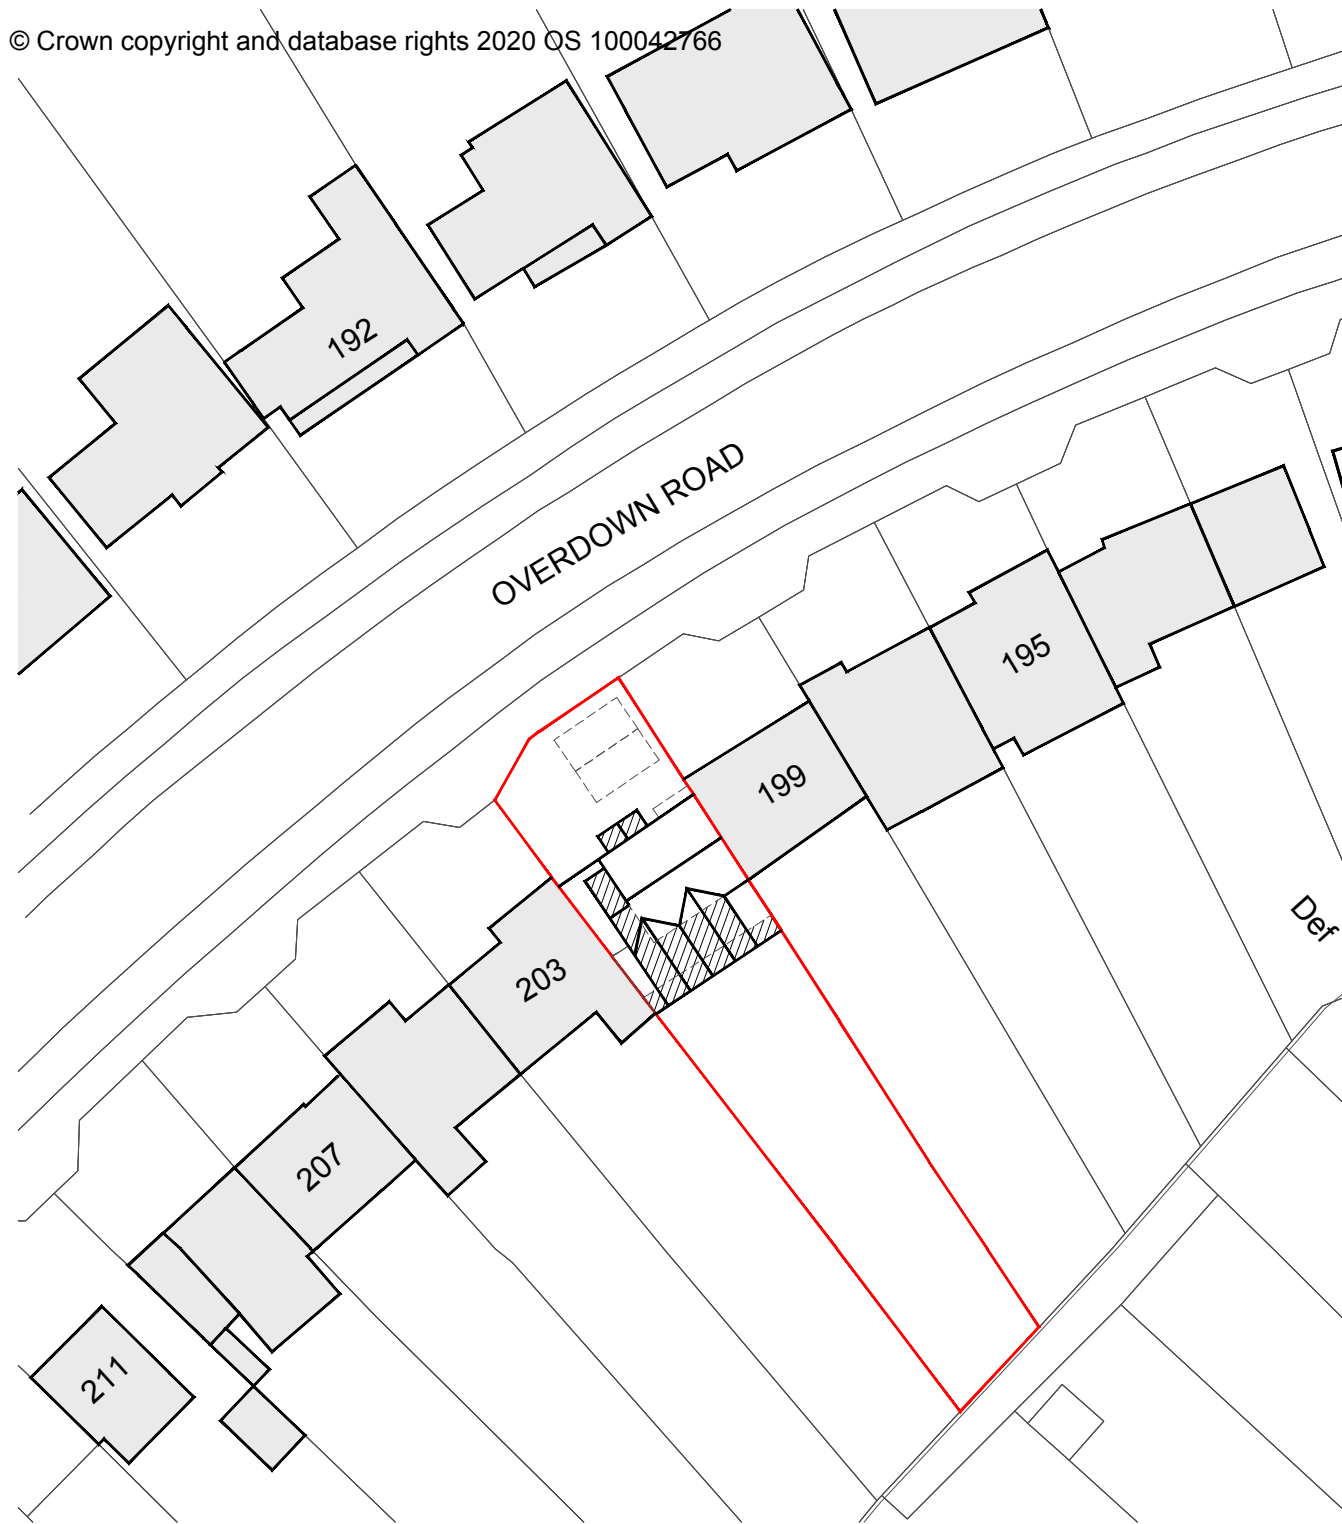



© Crown copyright and database rights 2020 OS 100042766

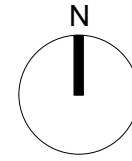



Scale 1:500

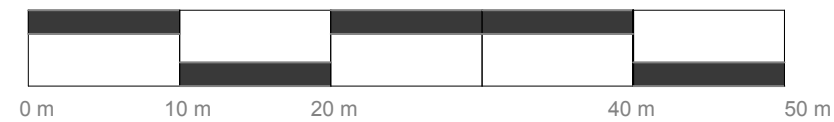

© Crown copyright and database rights 2020 OS 100042766

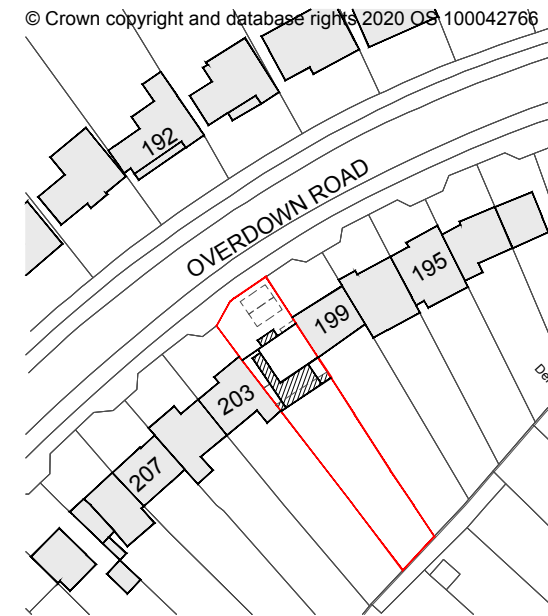

Scale 1:1250

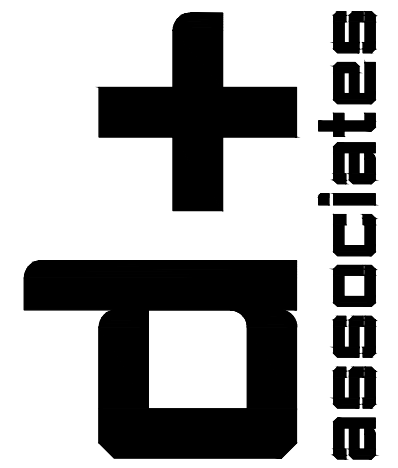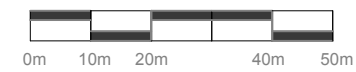

info@dplusassociates.co.uk

general notes

project

**201 OVERDOWN ROAD
TILEHURST
RG31 6NU**

date August 2020

name

**LOCATION & BLOCK
PLAN**

scale

1:1250 & 1:500 @ A3

drawing no. rev.

A 09- 0120