


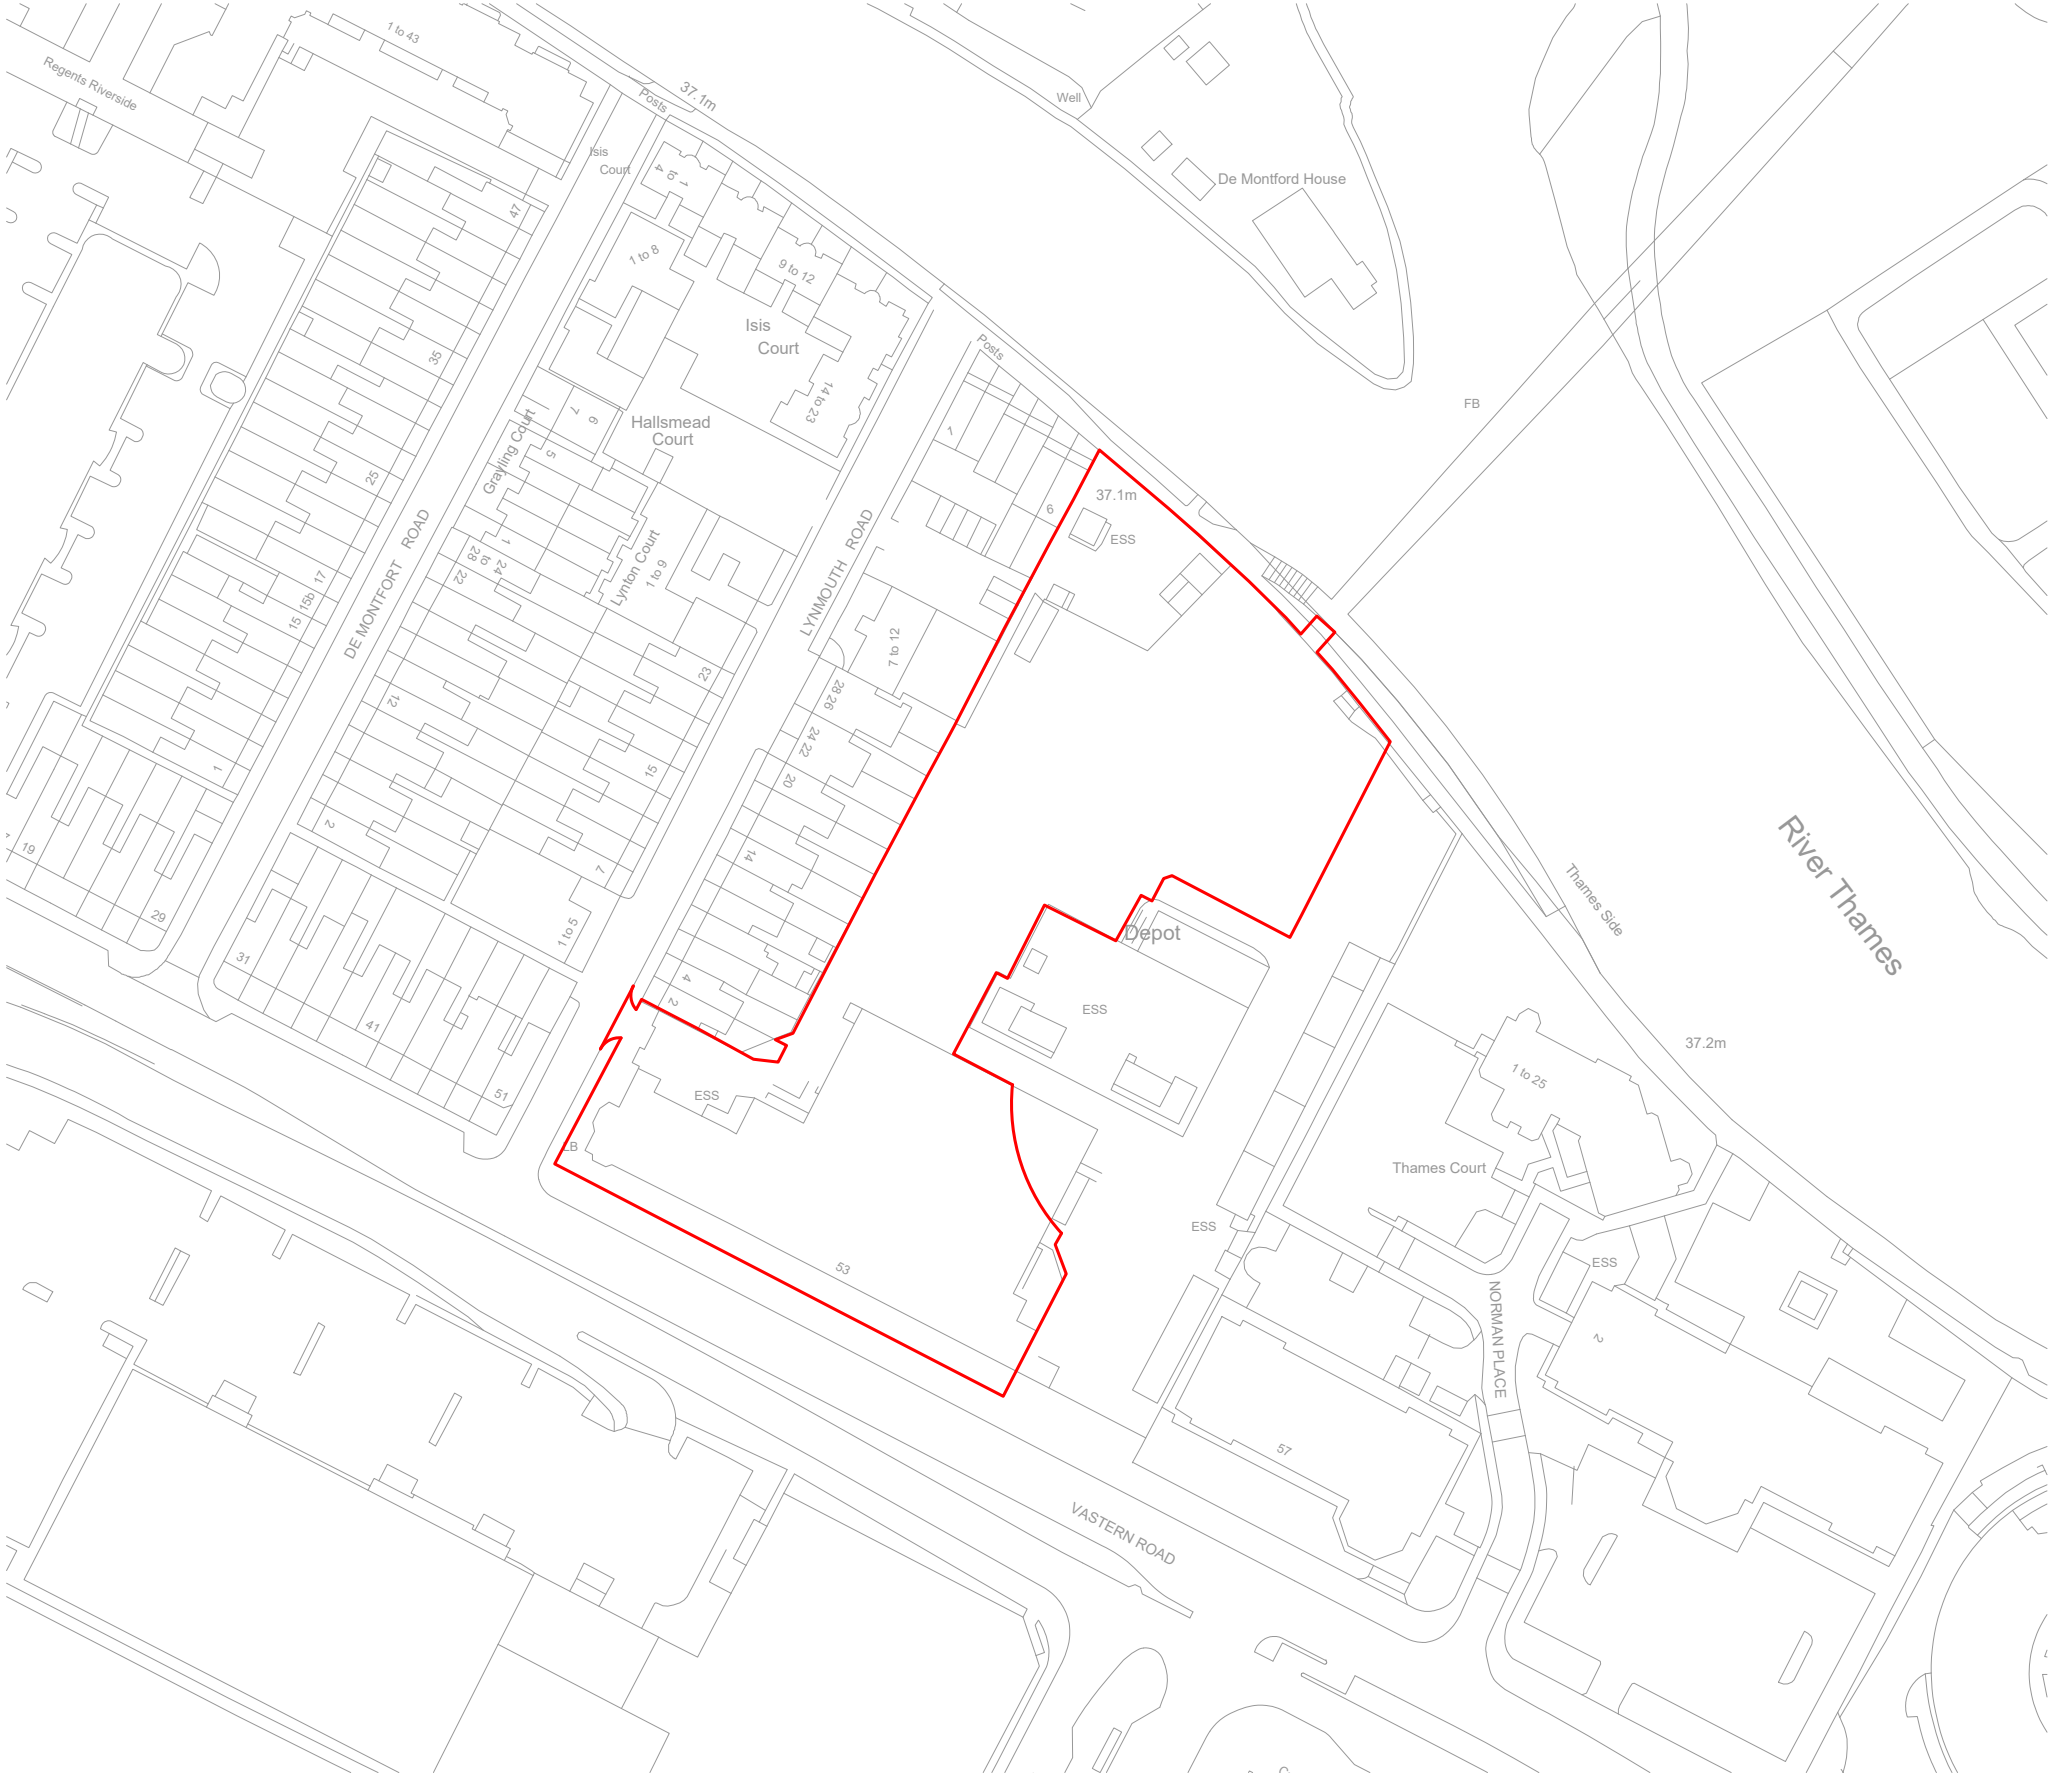

SITE LOCATION PLAN

notes

KEY

APPLICATION AREAS

SITE BOUNDARY

S106 REDLINE

DRAFT

B05.02.20TN

Minor amendments to boundary

revision	date	prepared	description
----------	------	----------	-------------

Berkeley

Designed for life

Berkeley House

Farnham Lane

Farnham Royal SL2 3RQ

T: 01753 784400

F: 01753 646855

www.berkeleygroup.co.uk

project

Vastern Road

drawing

Site Location Plan

S106 Boundary

date	scale @ a3	drawn
March 2020	1:1250	-

drawing number	revision
448.PL.SL.001	B