



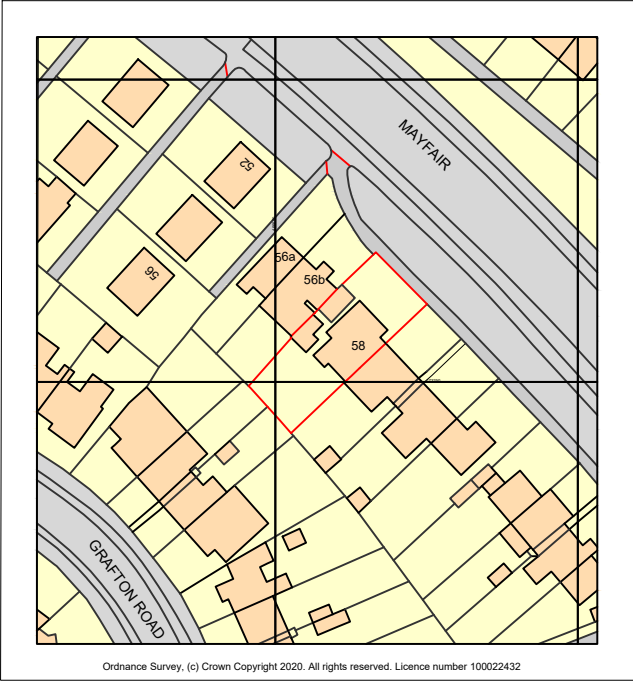

LOCATION PLAN SCALE 1:1250

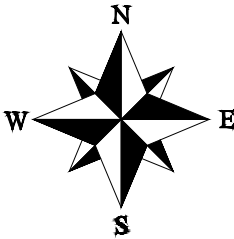

Andy Sears Design solutions		andy.jimsears@gmail.com 07970 358132
PROJECT Double storey extension		AT 58 Mayfair Tilehurst Reading RG30 4RD
CLIENT Mr and Mrs Molloy		
TITLE LOCATION PLAN		DATE 13/08/20
SCALE 1:1250 @ A4	DRAWING NUMBER 1942/PL/01	Rev