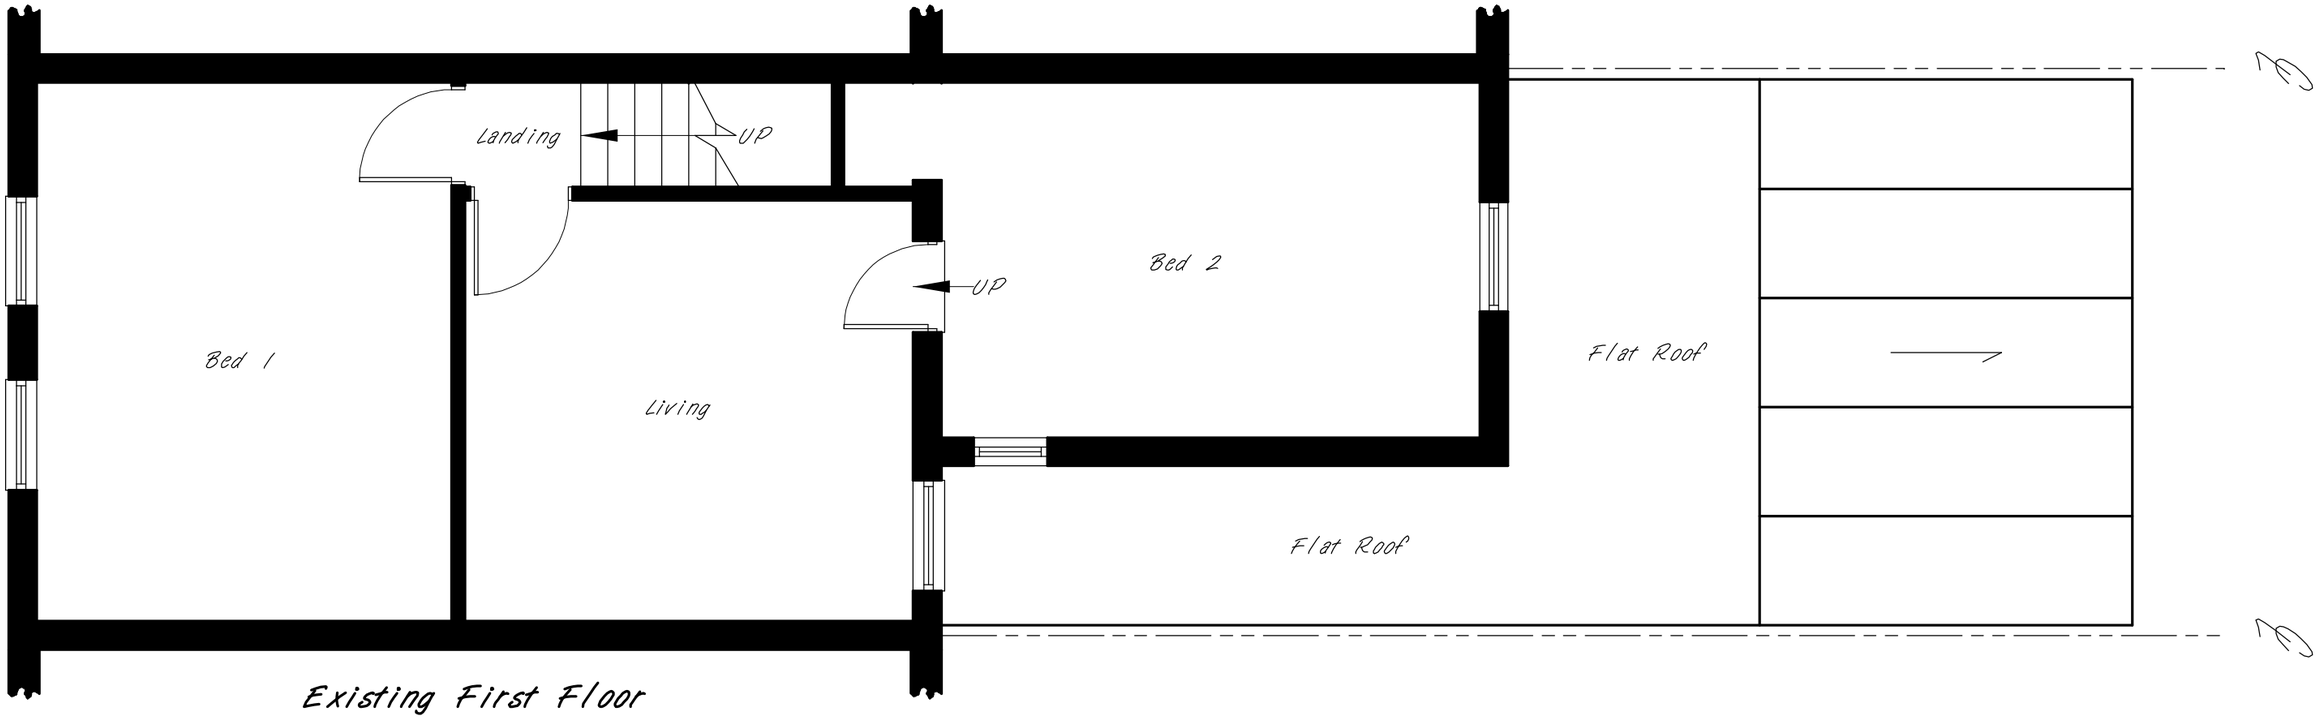

Existing First Floor

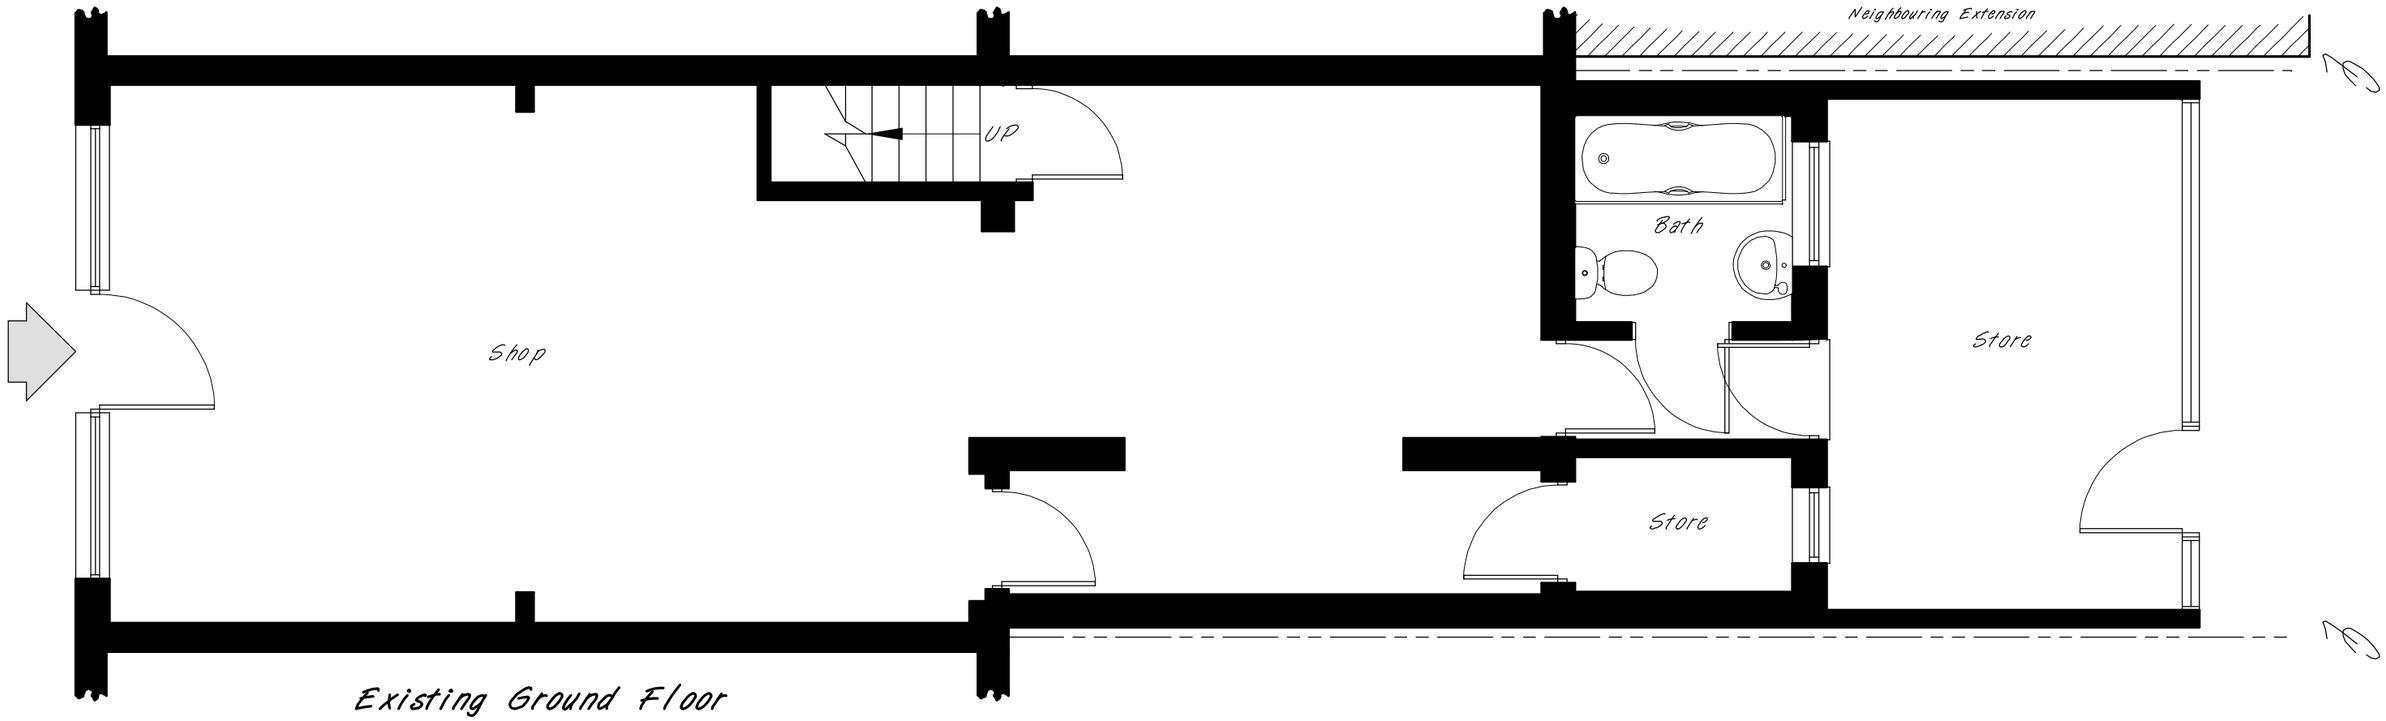

Existing Ground Floor

0 0.5 1M 2 3 4 5M

THIS DRAWING SHOULD BE READ IN
CONJUNCTION WITH THE SPECIFICATION.
IT REMAINS THE COPYRIGHT OF THE DESIGNER AND MUST NOT
BE USED, ALTERED OR COPIED WITHOUT PERMISSION

Proposed Conversion of Shop into
2No. Self-Contained Flats.

SITE: 73 Norfolk Road,
Reading.
RG30 2EG

PROPERTY SERVICES
Architectural Designers
& Surveyors
Newbury (01635) 864956

DRAWN:	SCALE:	DATE:
DAF	1 : 50 @ A3	March '21
DRAWING NO: 21/185/01		REV: