


This plan is based on OS data which shows the general approximate position, not the exact line, of the boundaries. It may be subject to distortions in scale. Measurements scaled from this plan may not match measurements between the same points on the ground.



1 Location Plan

SCALE 1:1250

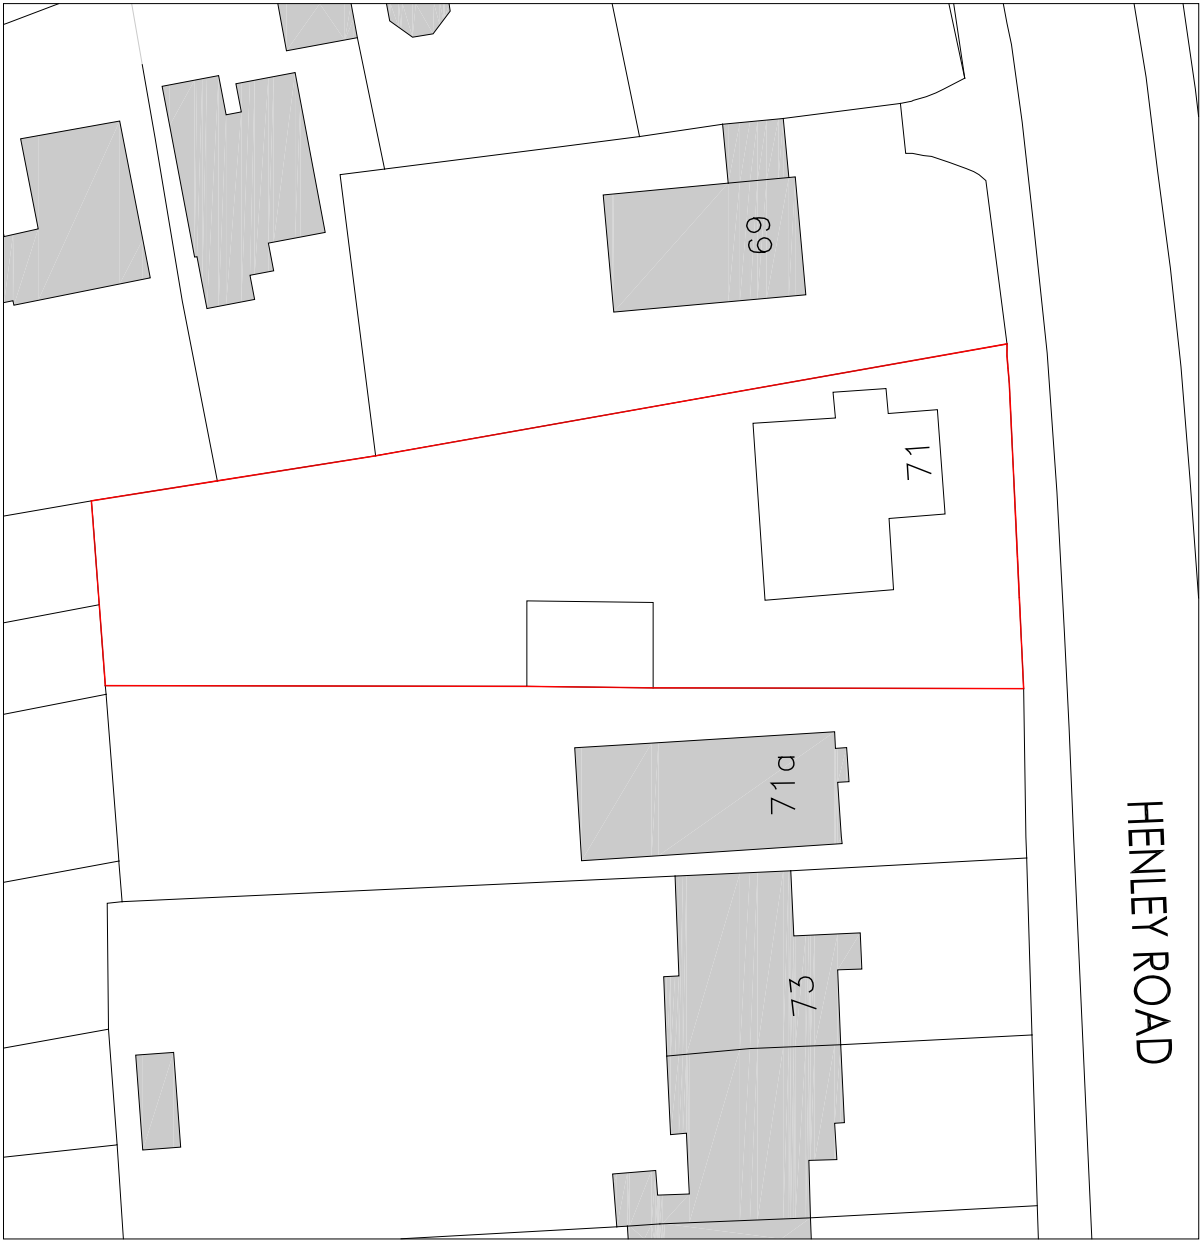


2 Block Plan

SCALE 1:500



This drawing has been prepared based on OS data information received 22.02.2021 © Crown Copyright 2021 Licence No. 100031961

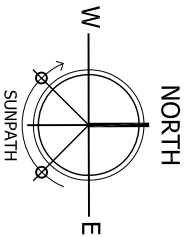

PLANNING

Project
71 Henley Road, Caversham
Reading RG4 6DS
Drawing Title
Location Plan & Block Plan

Date	22.02.2021	Scale	As noted @A3	Drawn by	SJ
Project No	132	Drawing No	001	Revision	-