


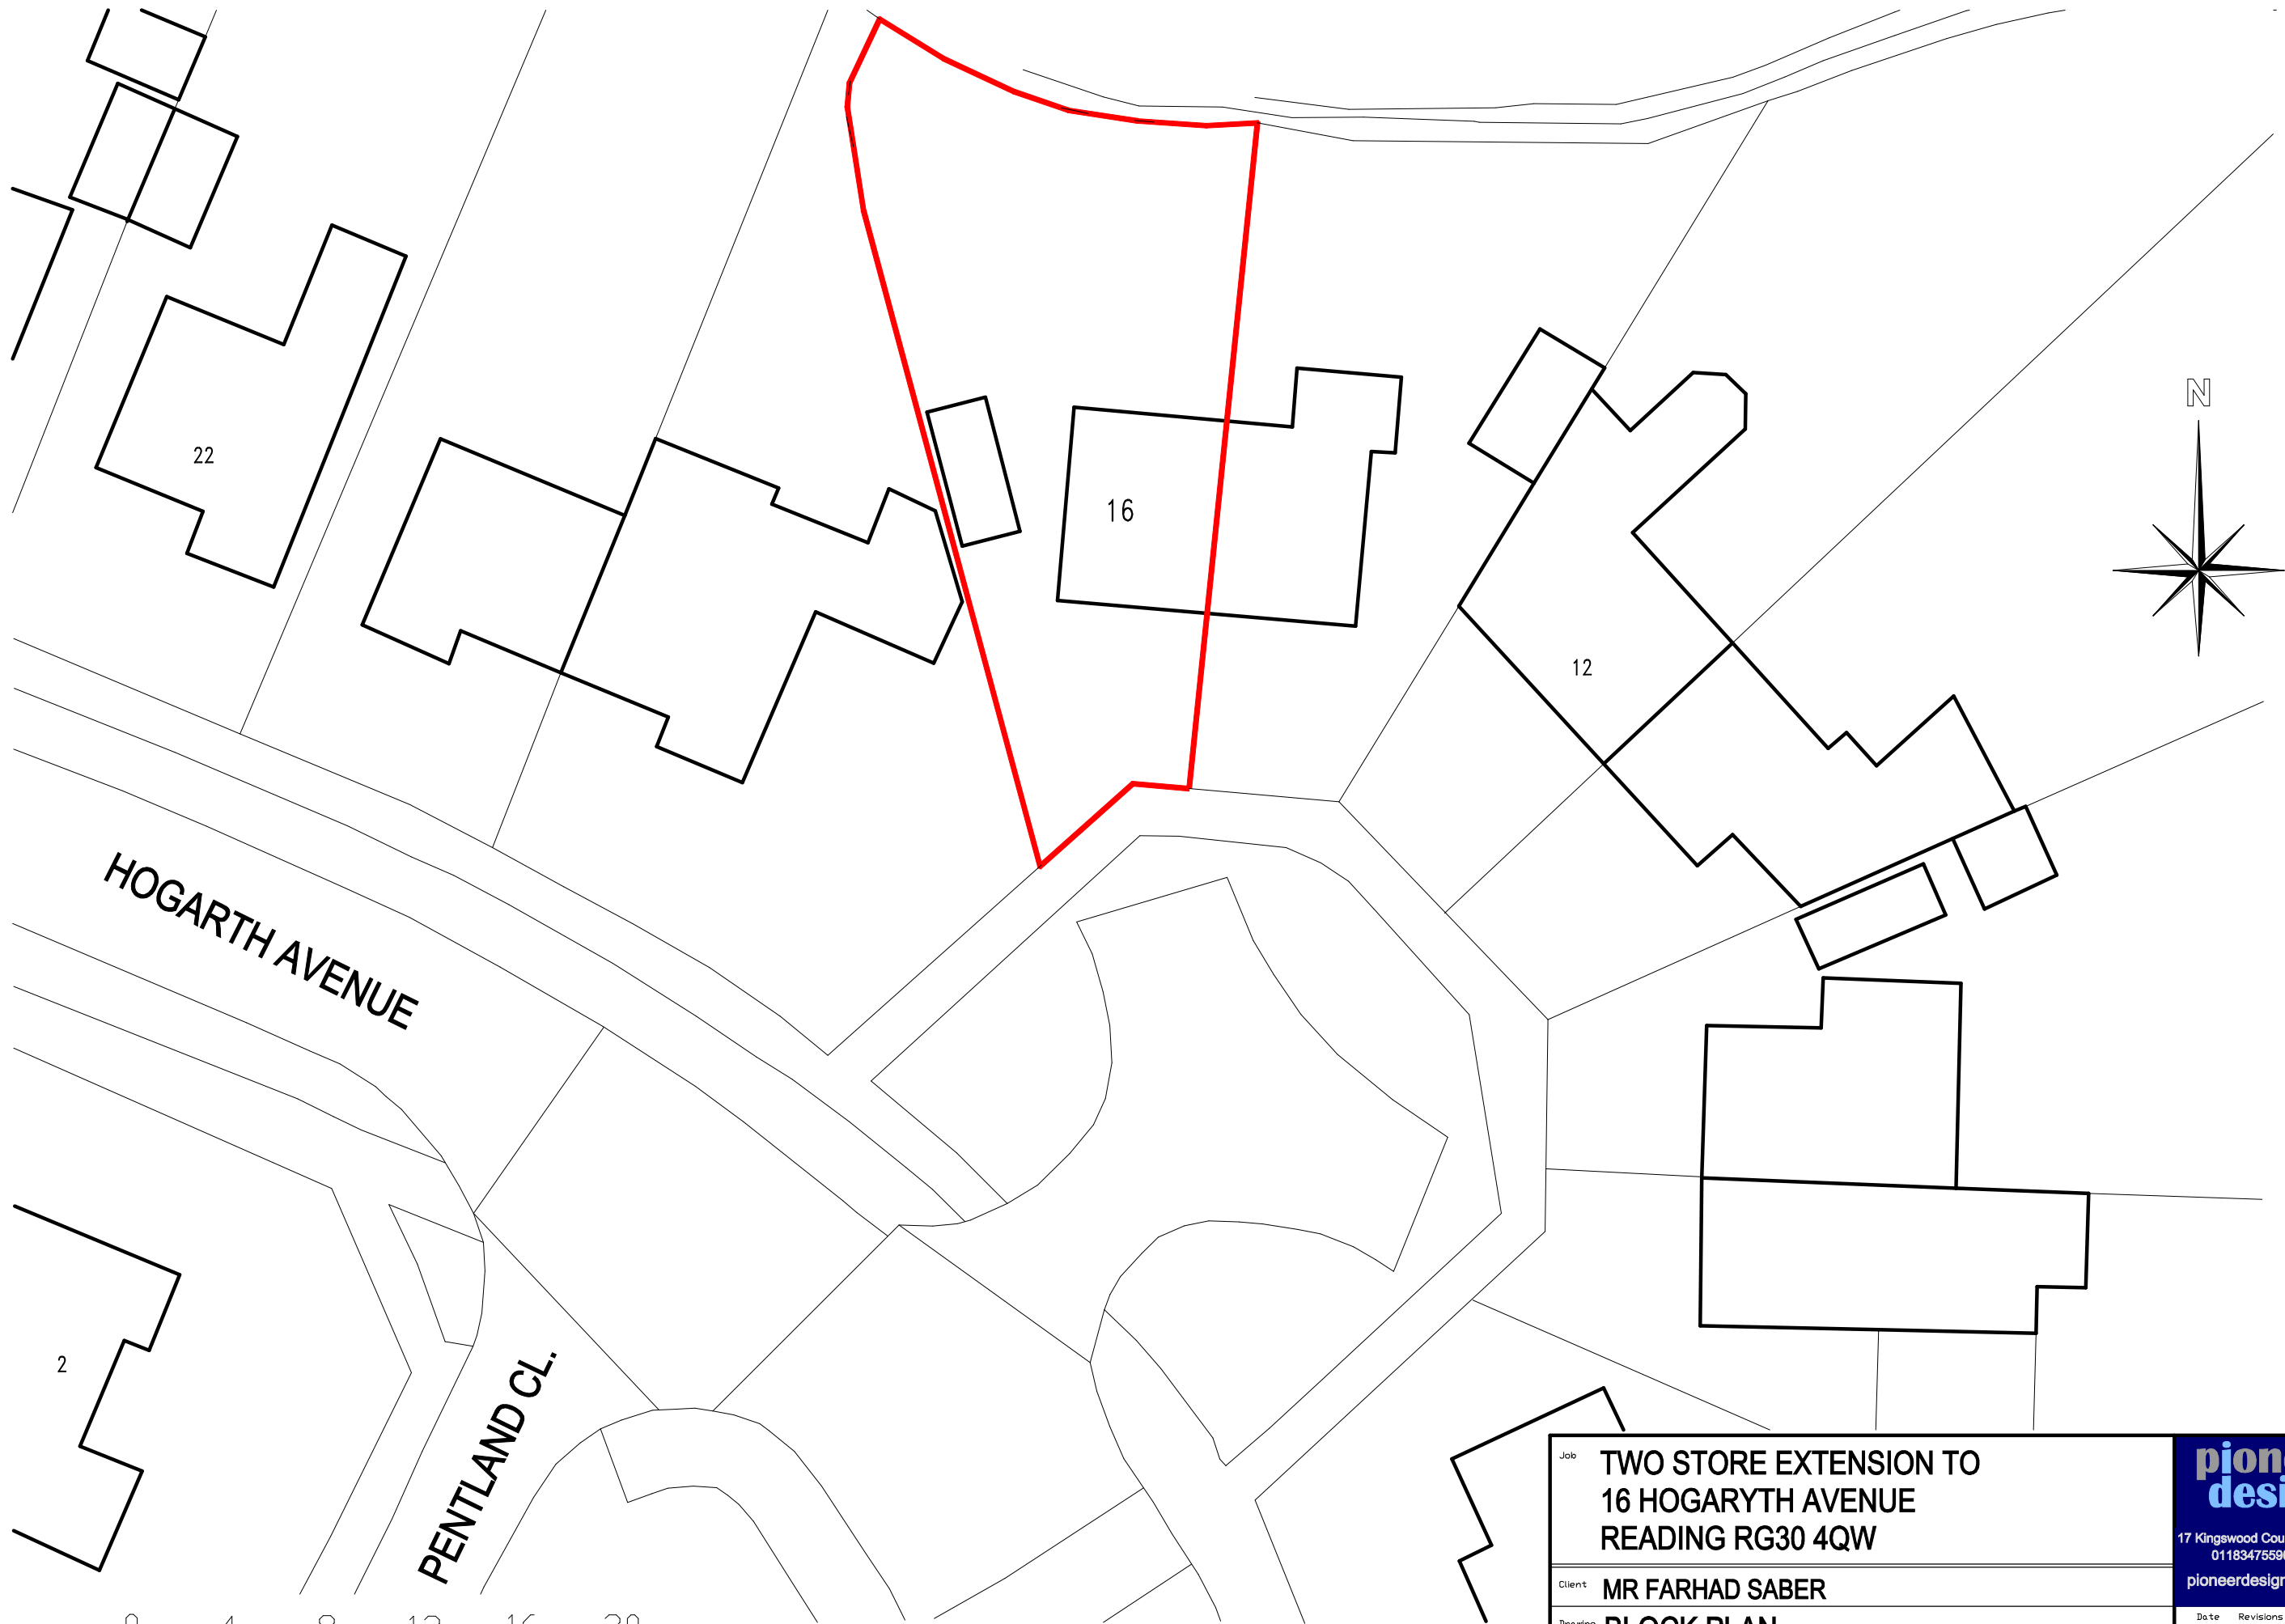

Job		TWO STORE EXTENSION TO 16 HOGARYTH AVENUE READING RG30 4QW		pioneer designs ltd 17 Kingswood Court, Reading RG30 2AU 01183475590 / 07725338742 pioneerdesignsltd@gmail.com Date Revisions	
Client		MR FARHAD SABER			
Drawing		BLOCK PLAN			
Date	AUGUST 2020	Scale	1:250	Dwg. No	200801-2