



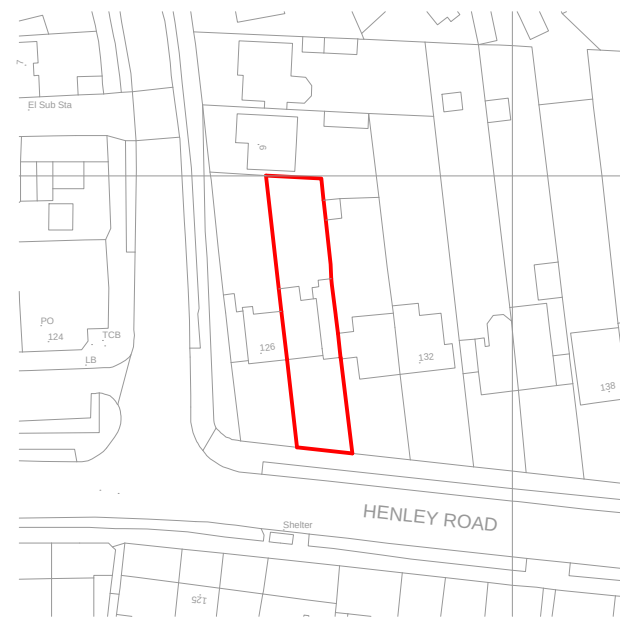


LOCATION PLAN

SCALE 1:1250

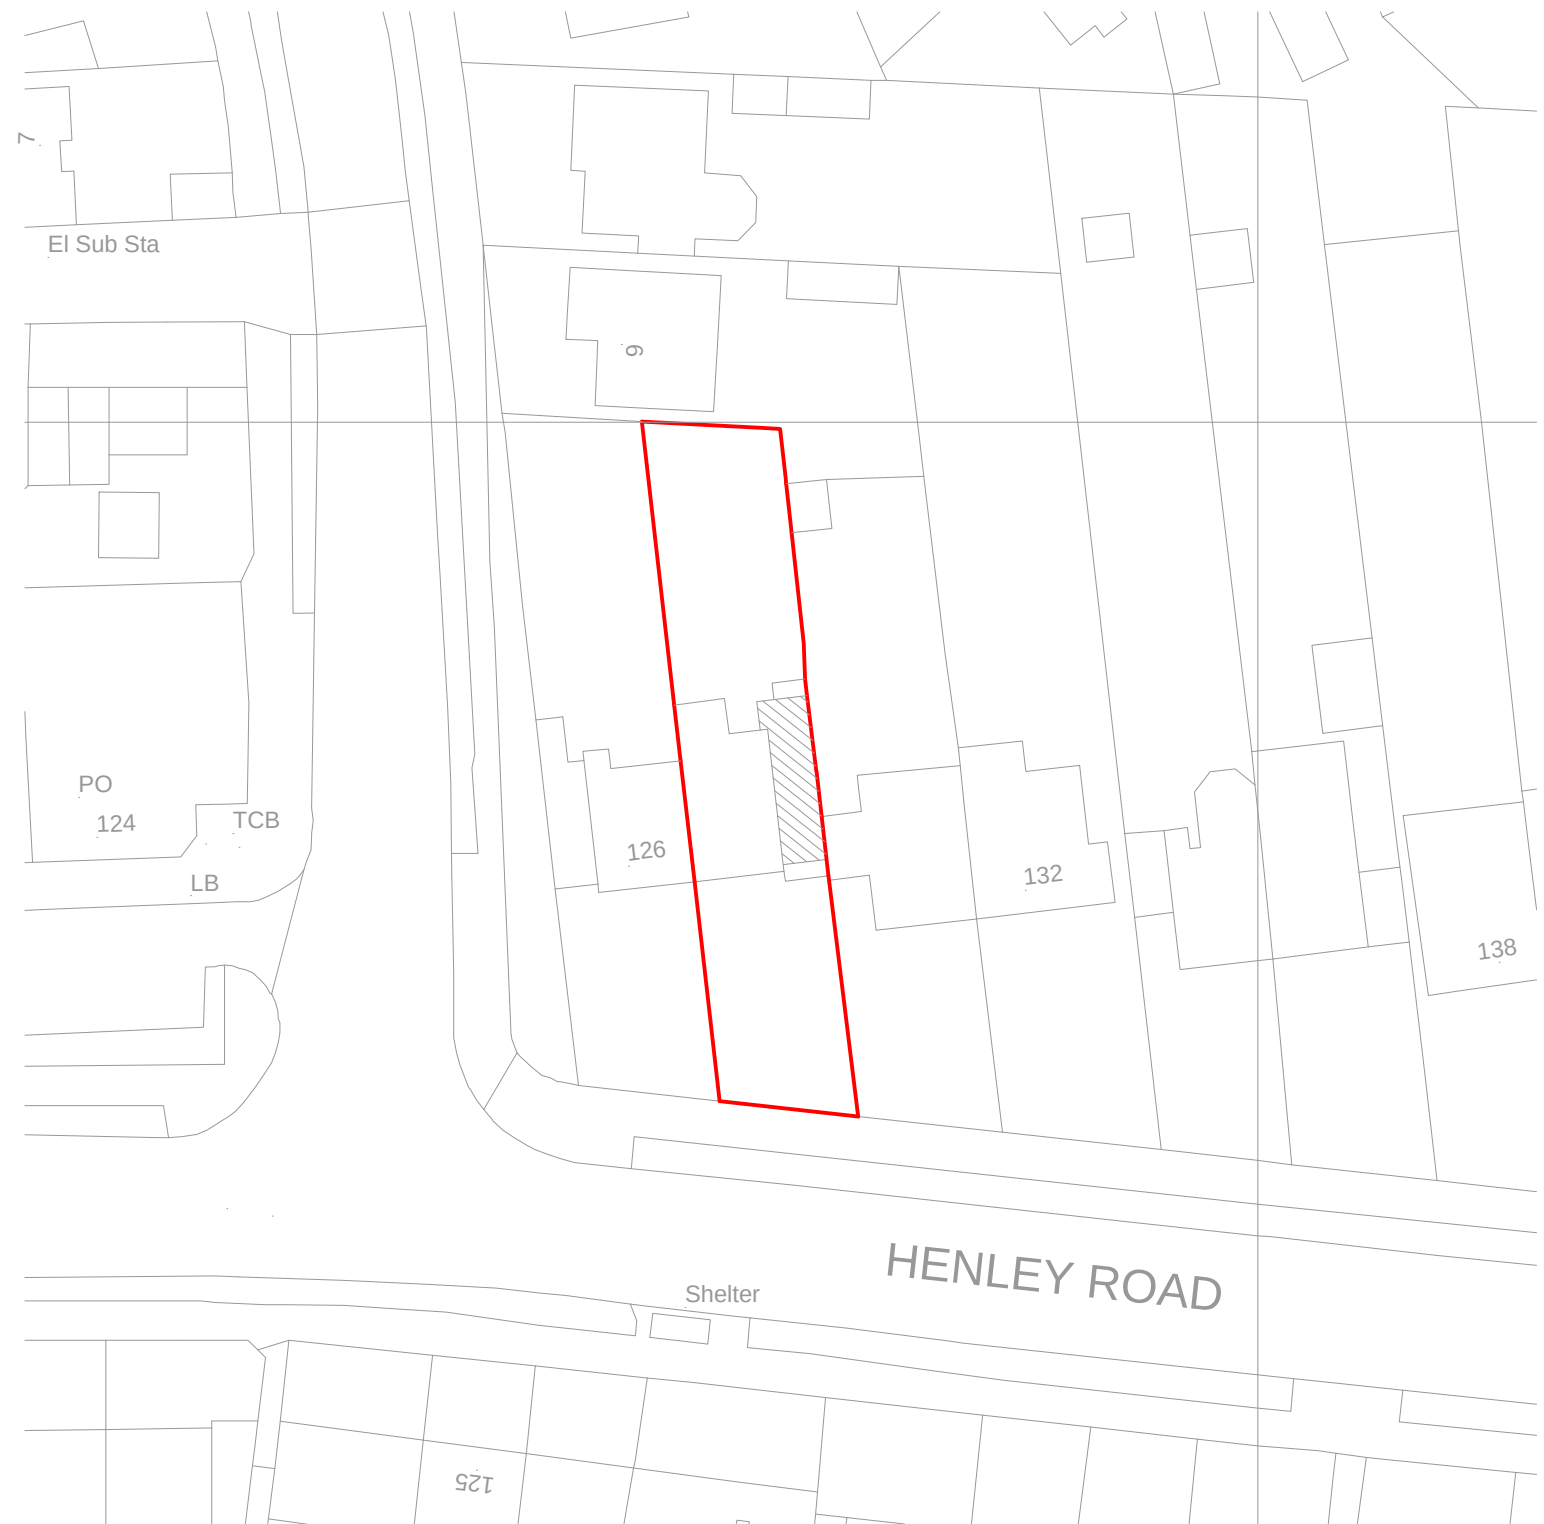

BLOCK PLAN

SCALE 1:500

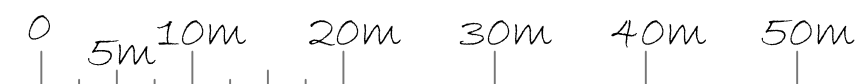

Crown Copyright and database rights 2018 OS 100019980

PROJECT: 128 HENLEY ROAD CAVERSHAM READING RG4 6DJ	DRAWING TITLE BLOCK AND LOCATION PLANS	CREATIVE DESIGN NEWTOWN HOUSE NEWTOWN ROAD HENLEY-ON-THAMES RG9 1HG Tel 01491 411922	DRAWING NO. 25620-07	
			SCALE: AS STATED	DATE: 00T 2020