


- NOTES:**
1. All drawings are preliminary unless stated otherwise .Preliminary drawings are not to be built or manufactured from.
 2. All dimensions to be checked on site with by the builder or client prioiry to works.
 3. All plans may be subject to Planning & Building Regulation Approval or any other statute in law.
 4. All materials to match existing unless otherwise stated.
 5. Client must establish the exact position of the boundary line or party wall position, so that any extension, loft conversion or any other structure is built within the curtilage of the clients land.
 6. Ensure all Party Wall Notices have been served and Awards/Agreements are in place before the commencement of works.




Elevation A Existing

1 : 100

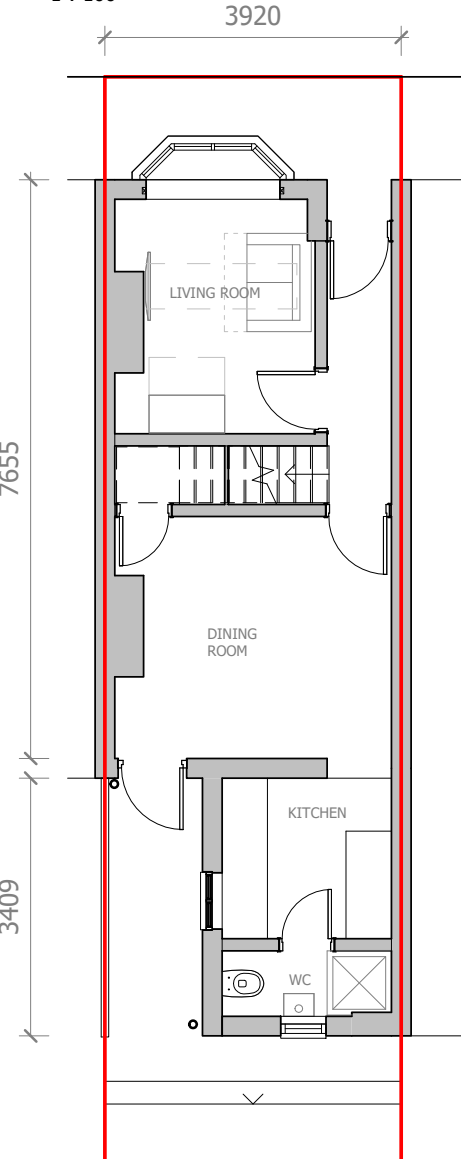

00 Ground Floor - Existing

1 : 100

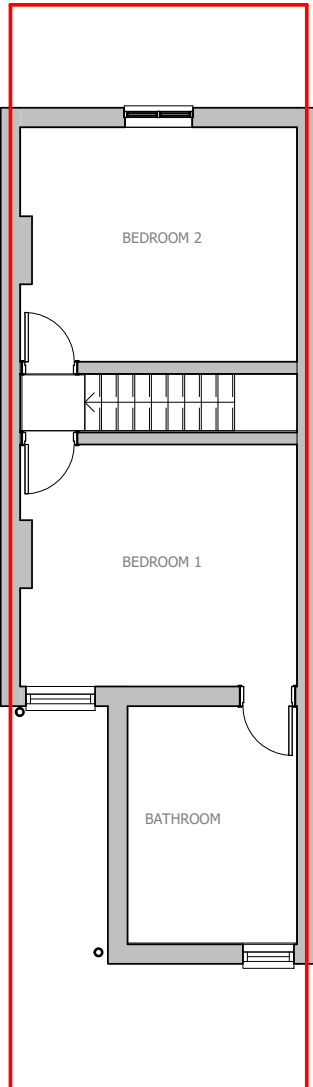

01 First Floor - Existing

1 : 100




West - Existing

1 : 100



VISUAL SCALE 1:100 @ A3

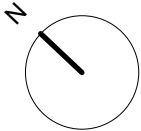

PROJECT STAGE

Project
20 HENRY STREET
HOUSE EXTENSION

Drawing Title
Existing Plan and Elevation

Date 08.12.20	Scale 1 : 100 @ A3	Drawn by HP	Check by HP
Project No HP002	Drawing No A-E-001	Revision	