


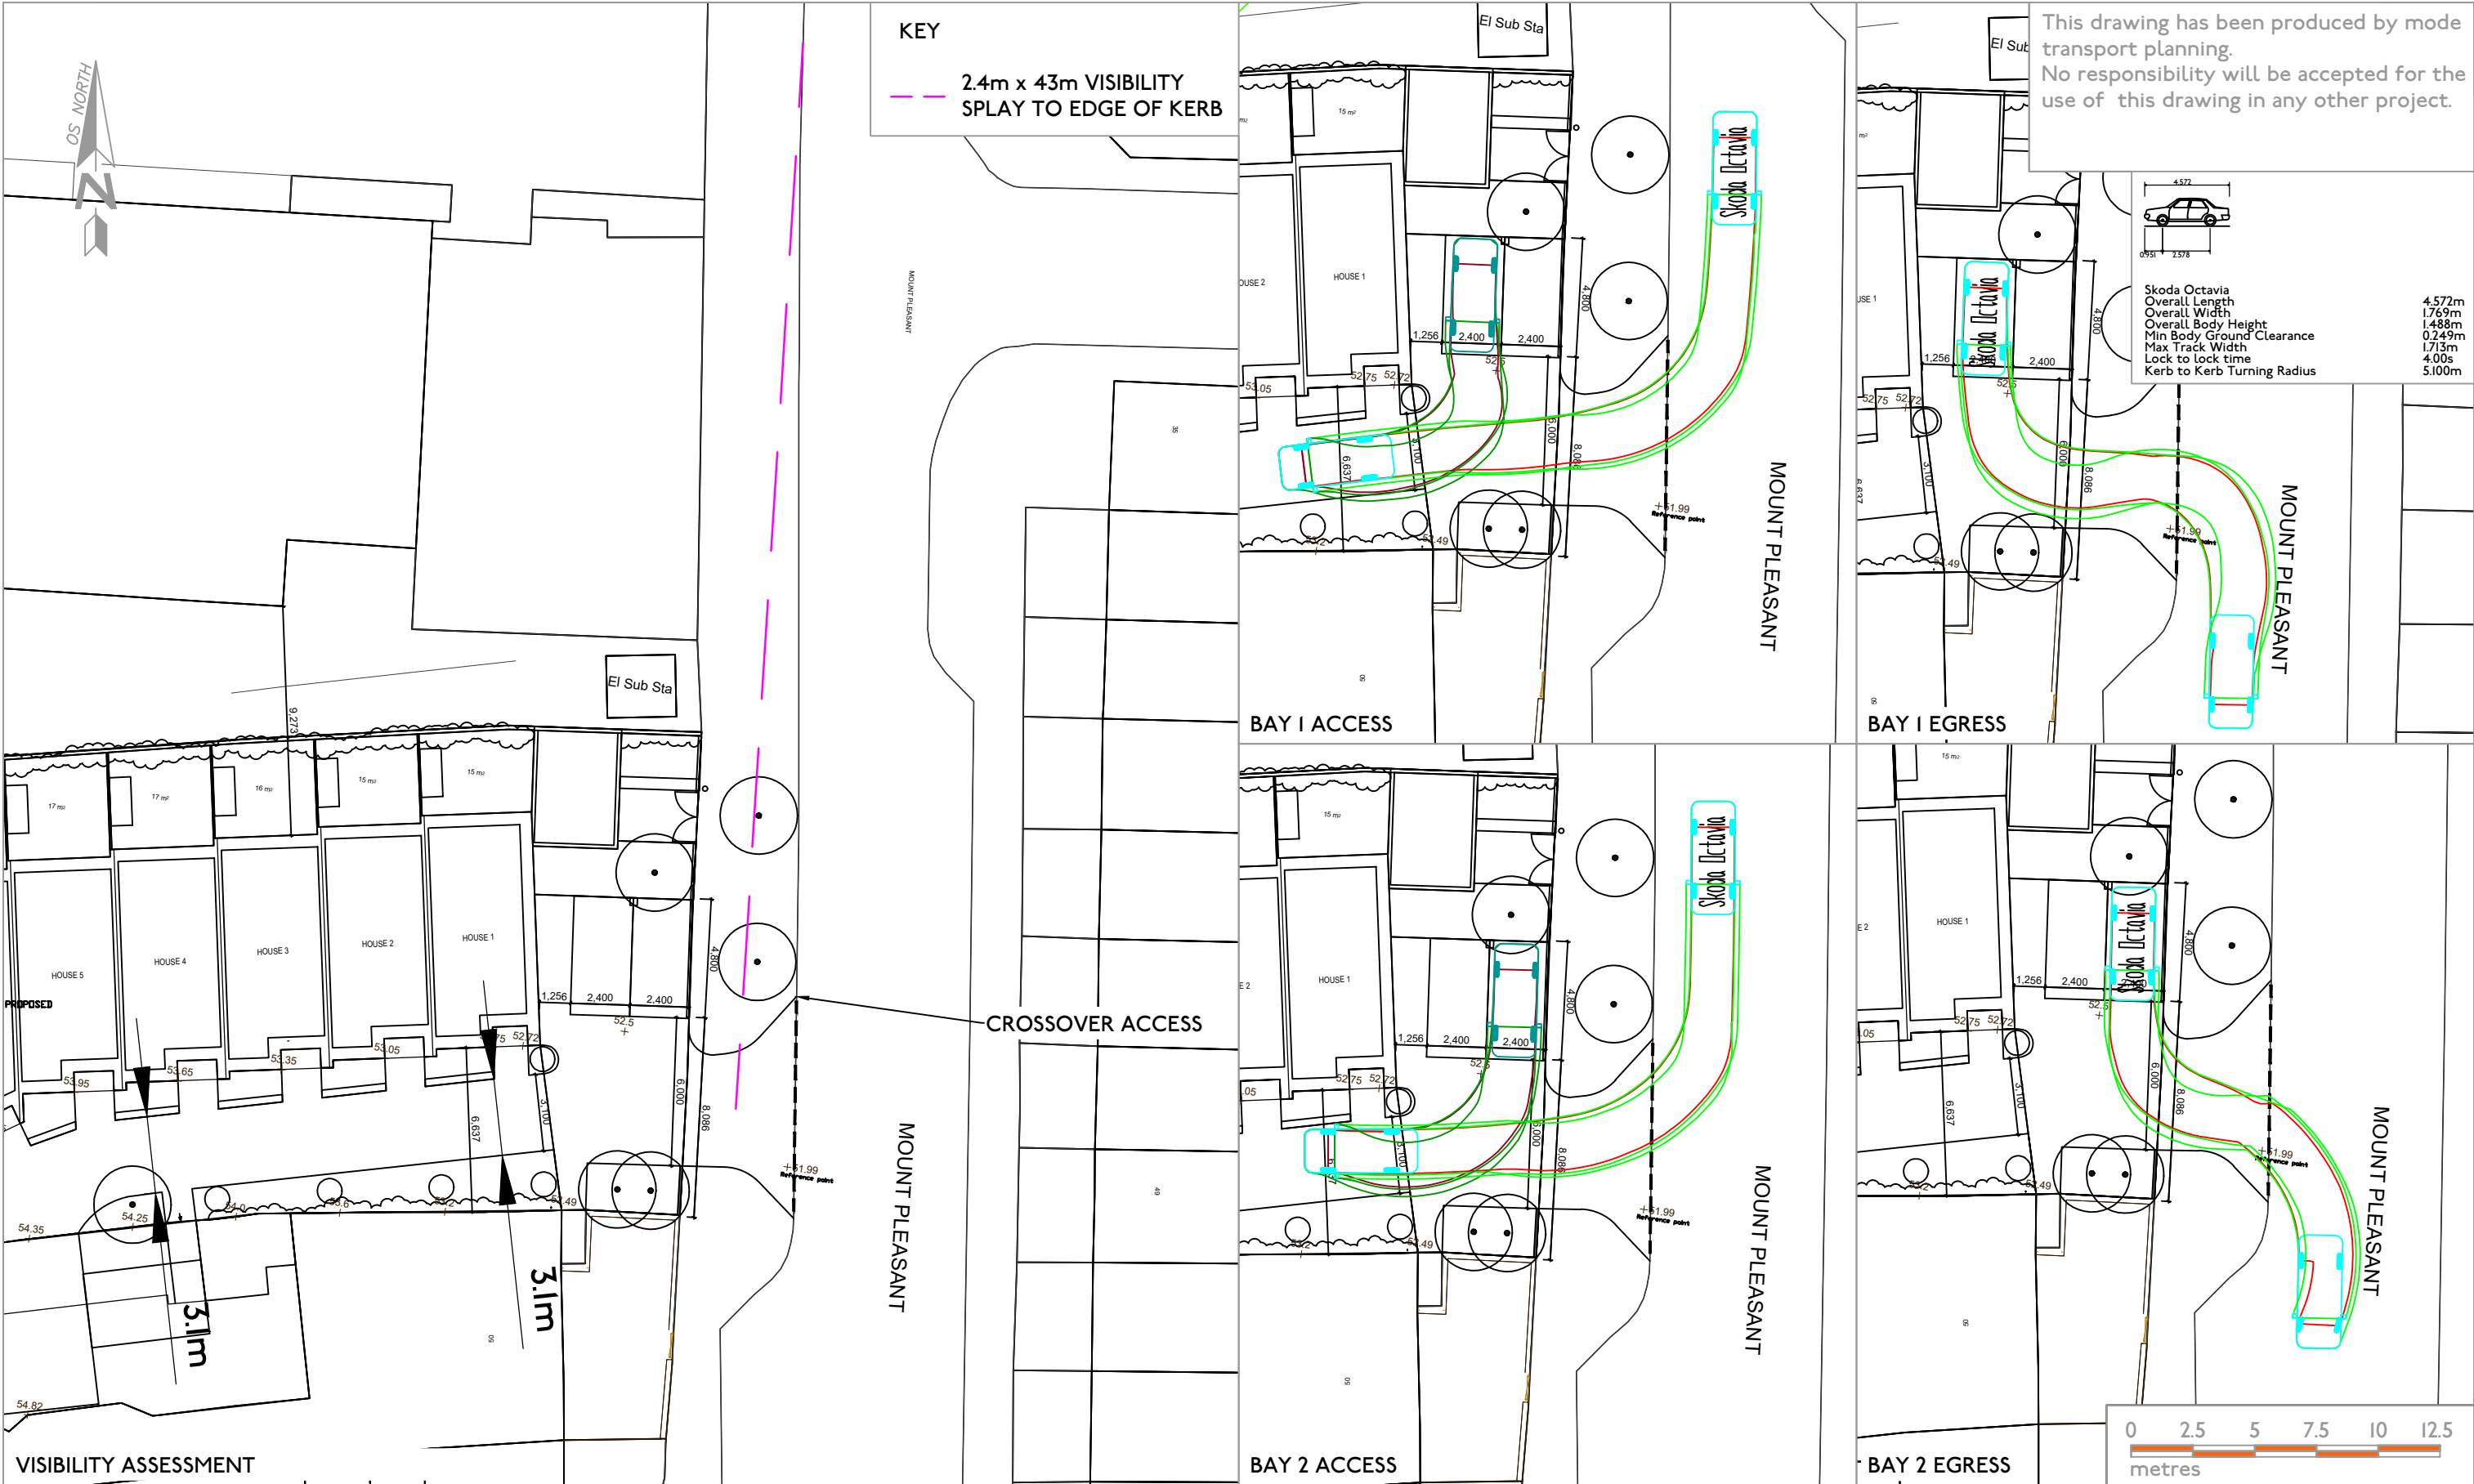

drawing title MASTERPLAN REVIEW	client MR NIGEL FLAWN	mode transport planning 9 Greyfriars Road Reading RG1 1NU	mode transport planning	scale 1:250 @ A3	D C B A -	CS CS RJM RJM RJM	CH CH CS CH CH	05/08/21 03/08/21 11/06/21 07/06/21 27/05/21	MASTERPLAN UPDATED MASTERPLAN UPDATED MASTERPLAN UPDATED FIRST ISSUE		
	job title MOUNT PLEASANT, READING	t 0118 206 2945 e info@modetransport.co.uk w www.modetransport.co.uk		drawn RJM							
				checked CH							
				created Aug 21							
				rev by		chk by		date		remarks	
				drawing no.		J32-5843-001					