


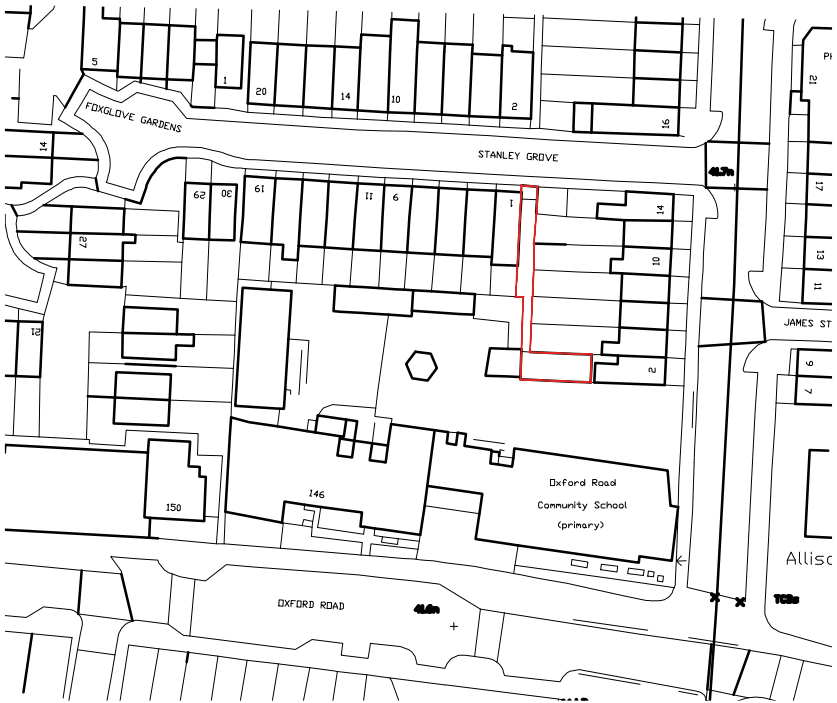


Block Plan 1:500

1:500 scale Bar
This Drawing has been produced for printing onto A3 size paper,



Location Plan 1:1250

1:1250 scale Bar
This Drawing has been produced for printing onto A3 size paper,

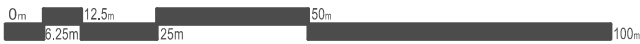

REV	COMMENTS	DATE
-----	----------	------



SHAUN•TANNER
ARCHITECTURE & PLANNING
www.stlarchitecture.co.uk studio@stlarchitecture.co.uk 0118 989 0808

CLIENT Kingfisher First Ltd
PROJECT 1A Stanley Grove, Reading RG1 7NS
DRAWING Block and Location Plan

STATUS .. **DATE** Sept 2019
SCALE 1:100 **DRAWN** ST **CHECKED** NO **NO** 3523/100 **REV** A

THIS DRAWING MUST NOT BE SCALED UNLESS ISSUED FOR PLANNING PURPOSES. ALL DIMENSIONS ARE TO BE VERIFIED PRIOR TO SETTING OUT, COMMENCING WORK, OR PRODUCTION OF FABRICATION DRAWINGS. REPORT ANY DISCREPANCIES TO THE SUPERVISING OFFICER IMMEDIATELY. ©

