




EXISTING



PROPOSED

LOCATION PLAN

SCALE: 1:1250

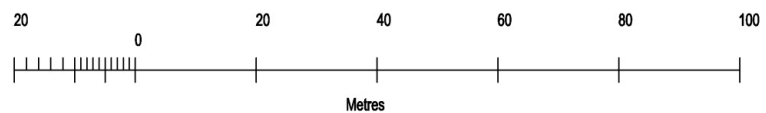

Job	REMODELLING OF EXISTING HOUSE 60 WESTERN ELMS AVENUE READING RG30 2AN			pioneer designs ltd 17 Kingswood Court, Reading RG30 2AU 01183475590 / 07725338742 pioneerdesignsltd@gmail.com
Client	MRS VALENTINA XHILAGA			
Drawing	LOCATION PLAN			
Date	AUGUST 2020	Scale	1:1250	
Dwg. No.	200804-1			Date Revisions