


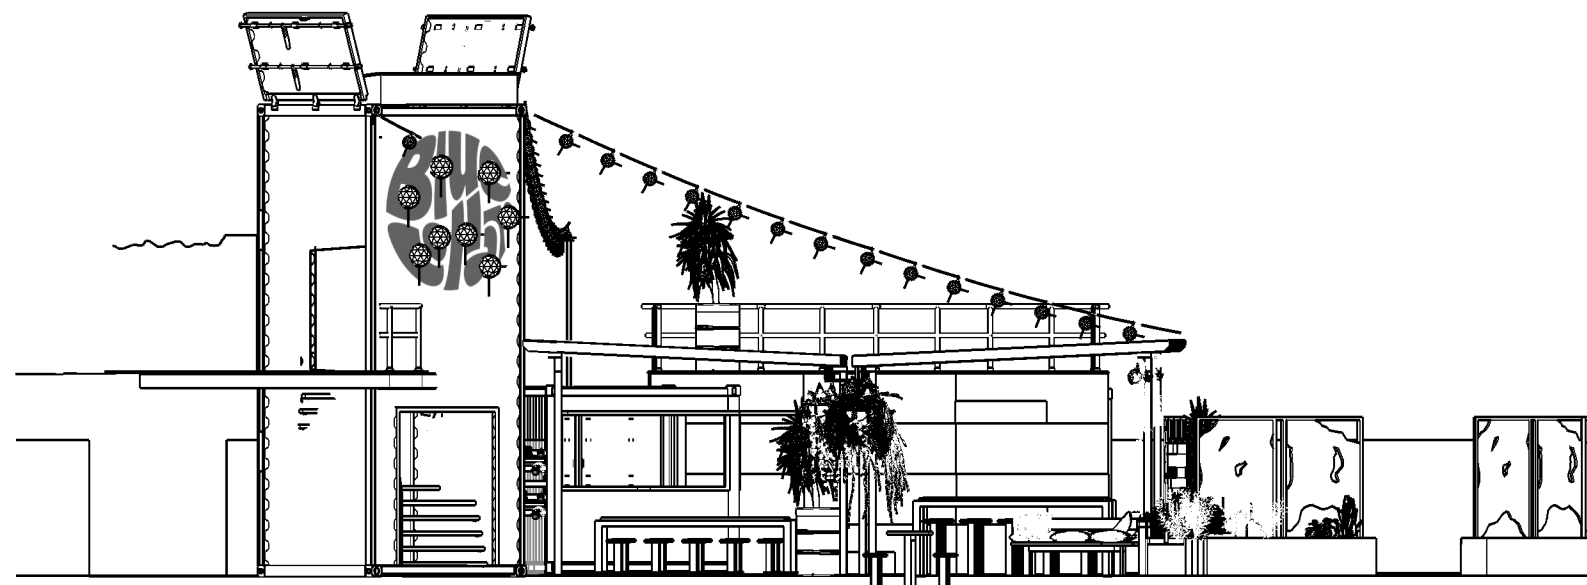

CLIENT:	BLUE COLLAR
CREATED:	KITSCH & SINK FOR STUDIO BARKER
DRAWN BY:	DAVID GARDINER
PROJECT:	CONTAINER VILLAGE
SITE:	READING MARKET QUARTER
TITLE:	ELEVATION A – RIGHT
SCALE:	1 : 100 @ A2 [CONFIRM ON SITE]
DATE:	10.05.2021
VERSION:	VERS 3 OF 3