
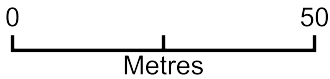


58 Southcote lane, RG30 3AD

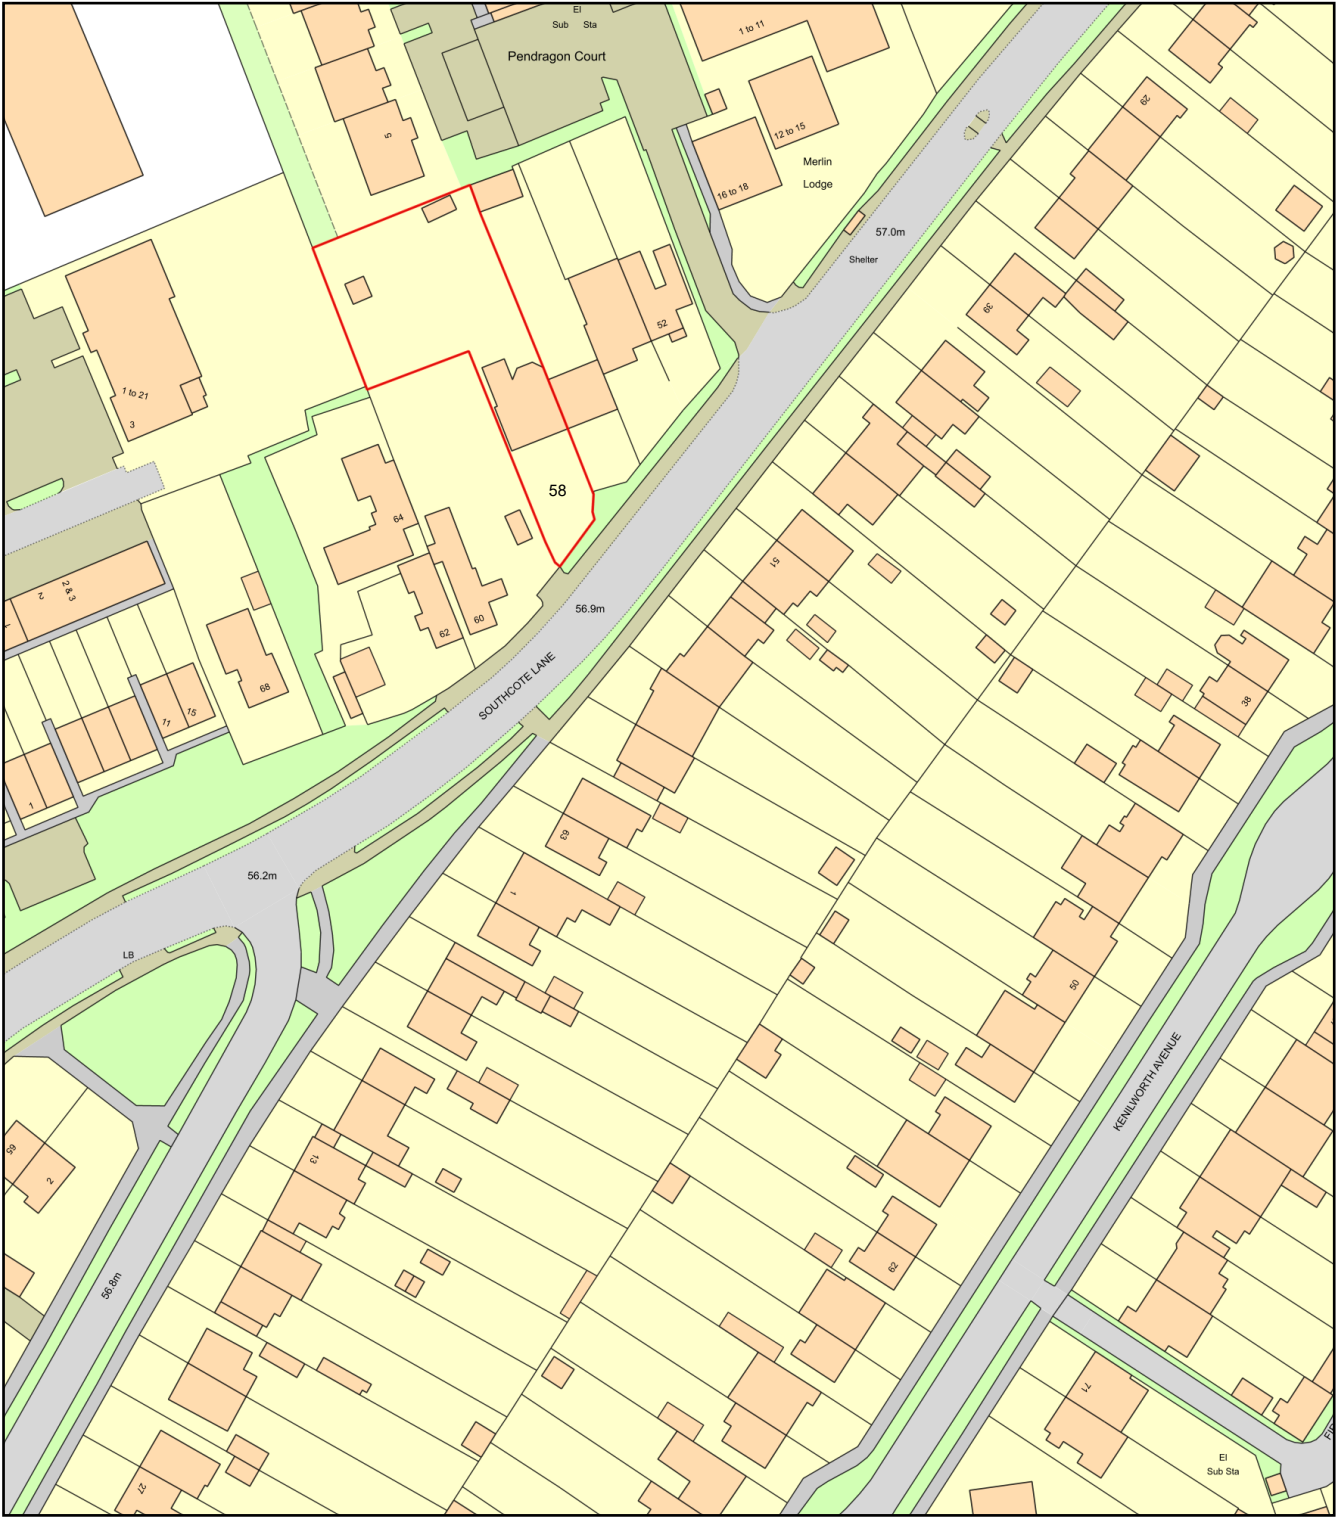

Plan Produced for: Resi
Date Produced: 18 Nov 2020
Plan Reference Number: TQRQM20323130201538
Scale: 1:1250 @ A4