


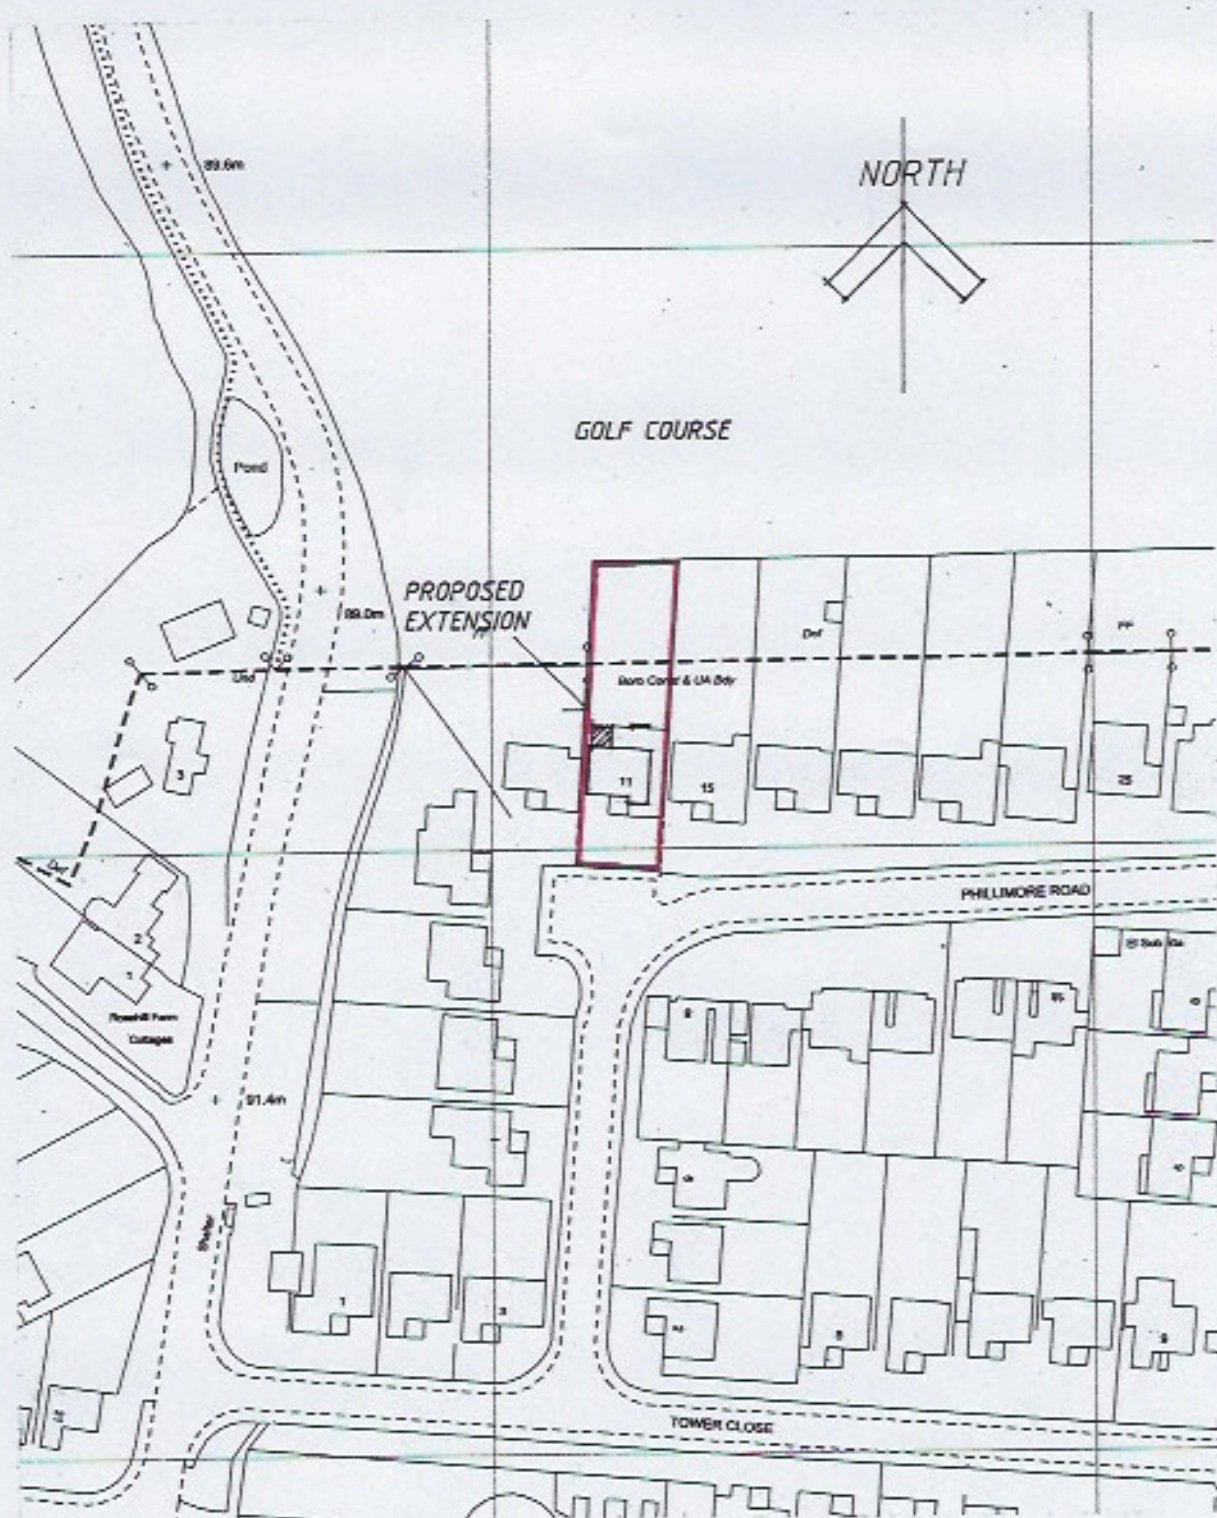

SITE LOCATION PLAN 1 : 1250

IZOD DESIGN / OCTOBER 2020

11 PHILLIMORE ROAD EMMER GREEN READING

DRAWING 3868/8