


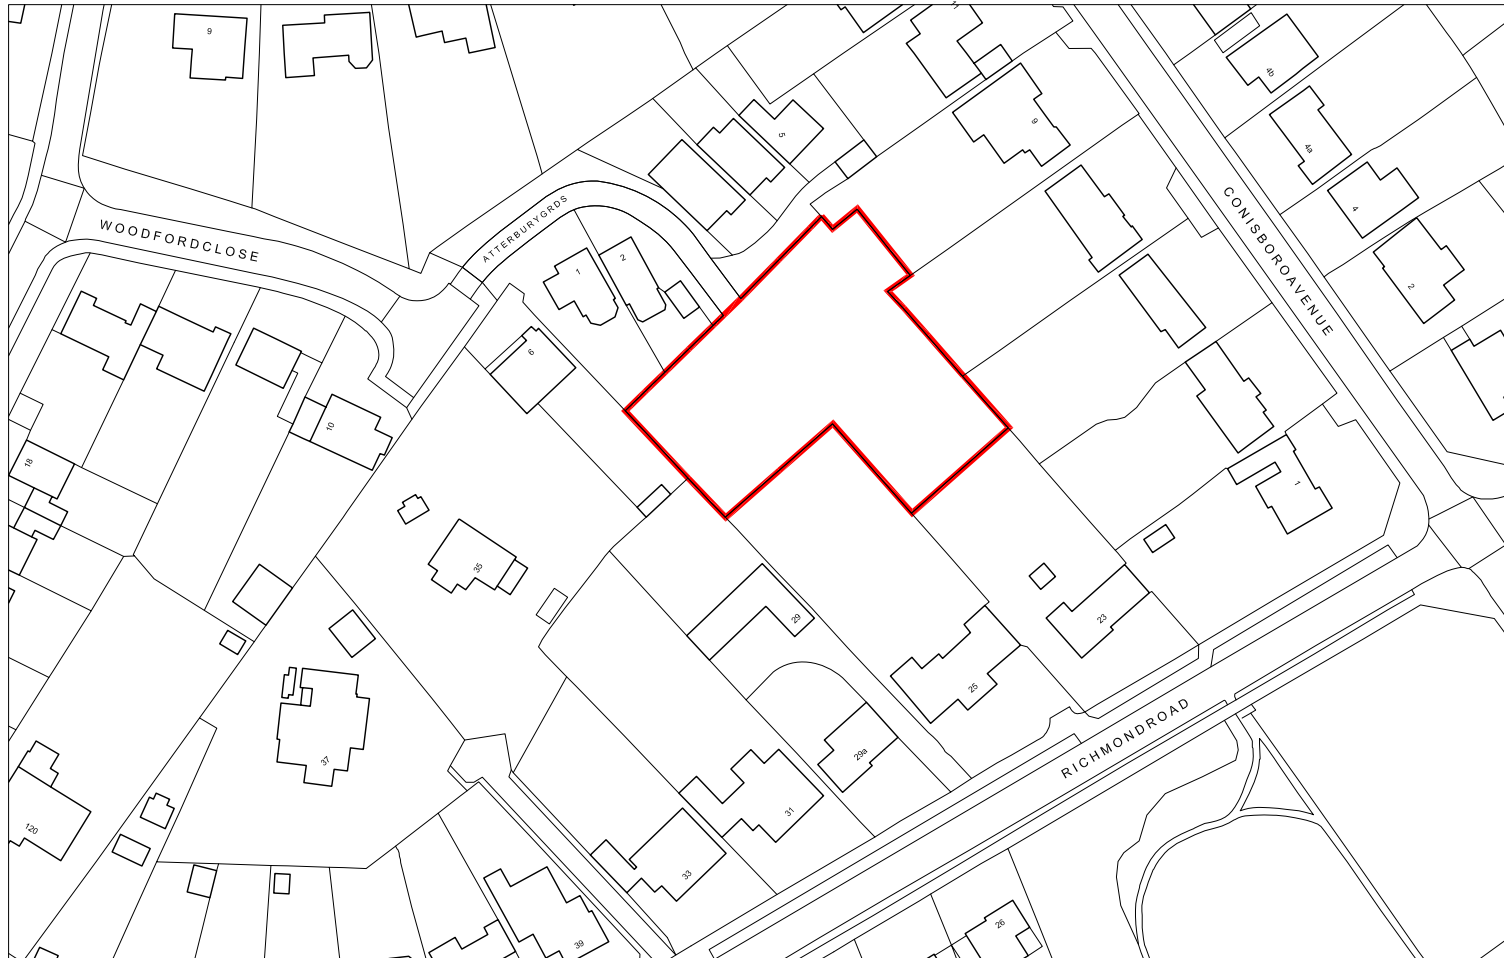

0 5 10 15 20 25 30 35 40 45 50 metres

— SITE = 1645.3 SQM

COPYRIGHT
copyright © this drawing may not be copied (in whole or in part), retained or disclosed without the prior written consent of the planning office limited

SCALE
dimensions should be scaled with care, contractors must verify all dimensions before starting work, any discrepancies are to be reported to the planning office limited

+ Revisions:	
* drawing created	14.04.20
A revised to client feedback	20.04.20
B revised to client feedback	27.04.20
C revised to client feedback	28.04.20
D revised to client feedback	29.04.20
E revised to client feedback	28.05.20



+ Site Address:
Residential Development
Atterbury Gardens, Caversham,
Reading, RG4 7HW

+ Client:
Mr. Adrian Davies

+ Project Title:
New Residential Development

+ Drawing Title:
Existing Site Location Plan

+ Drawing Scale:	+ Issue Date:
1:1250@A4	28.05.20

+ Drawn by:	+ Revision:
BRC	E

+ Drawing Number:
TPO622-01-SITE LOCATION

+ Drawing Issue Status:
SUBMISSION

TPO Design + (The Planning Office Limited)
25 Peppard Road, Sonning Common, RG4 9SS
T: 07747 561463
E: enquiries@tpodesign.co.uk
W: www.tpodesign.co.uk