

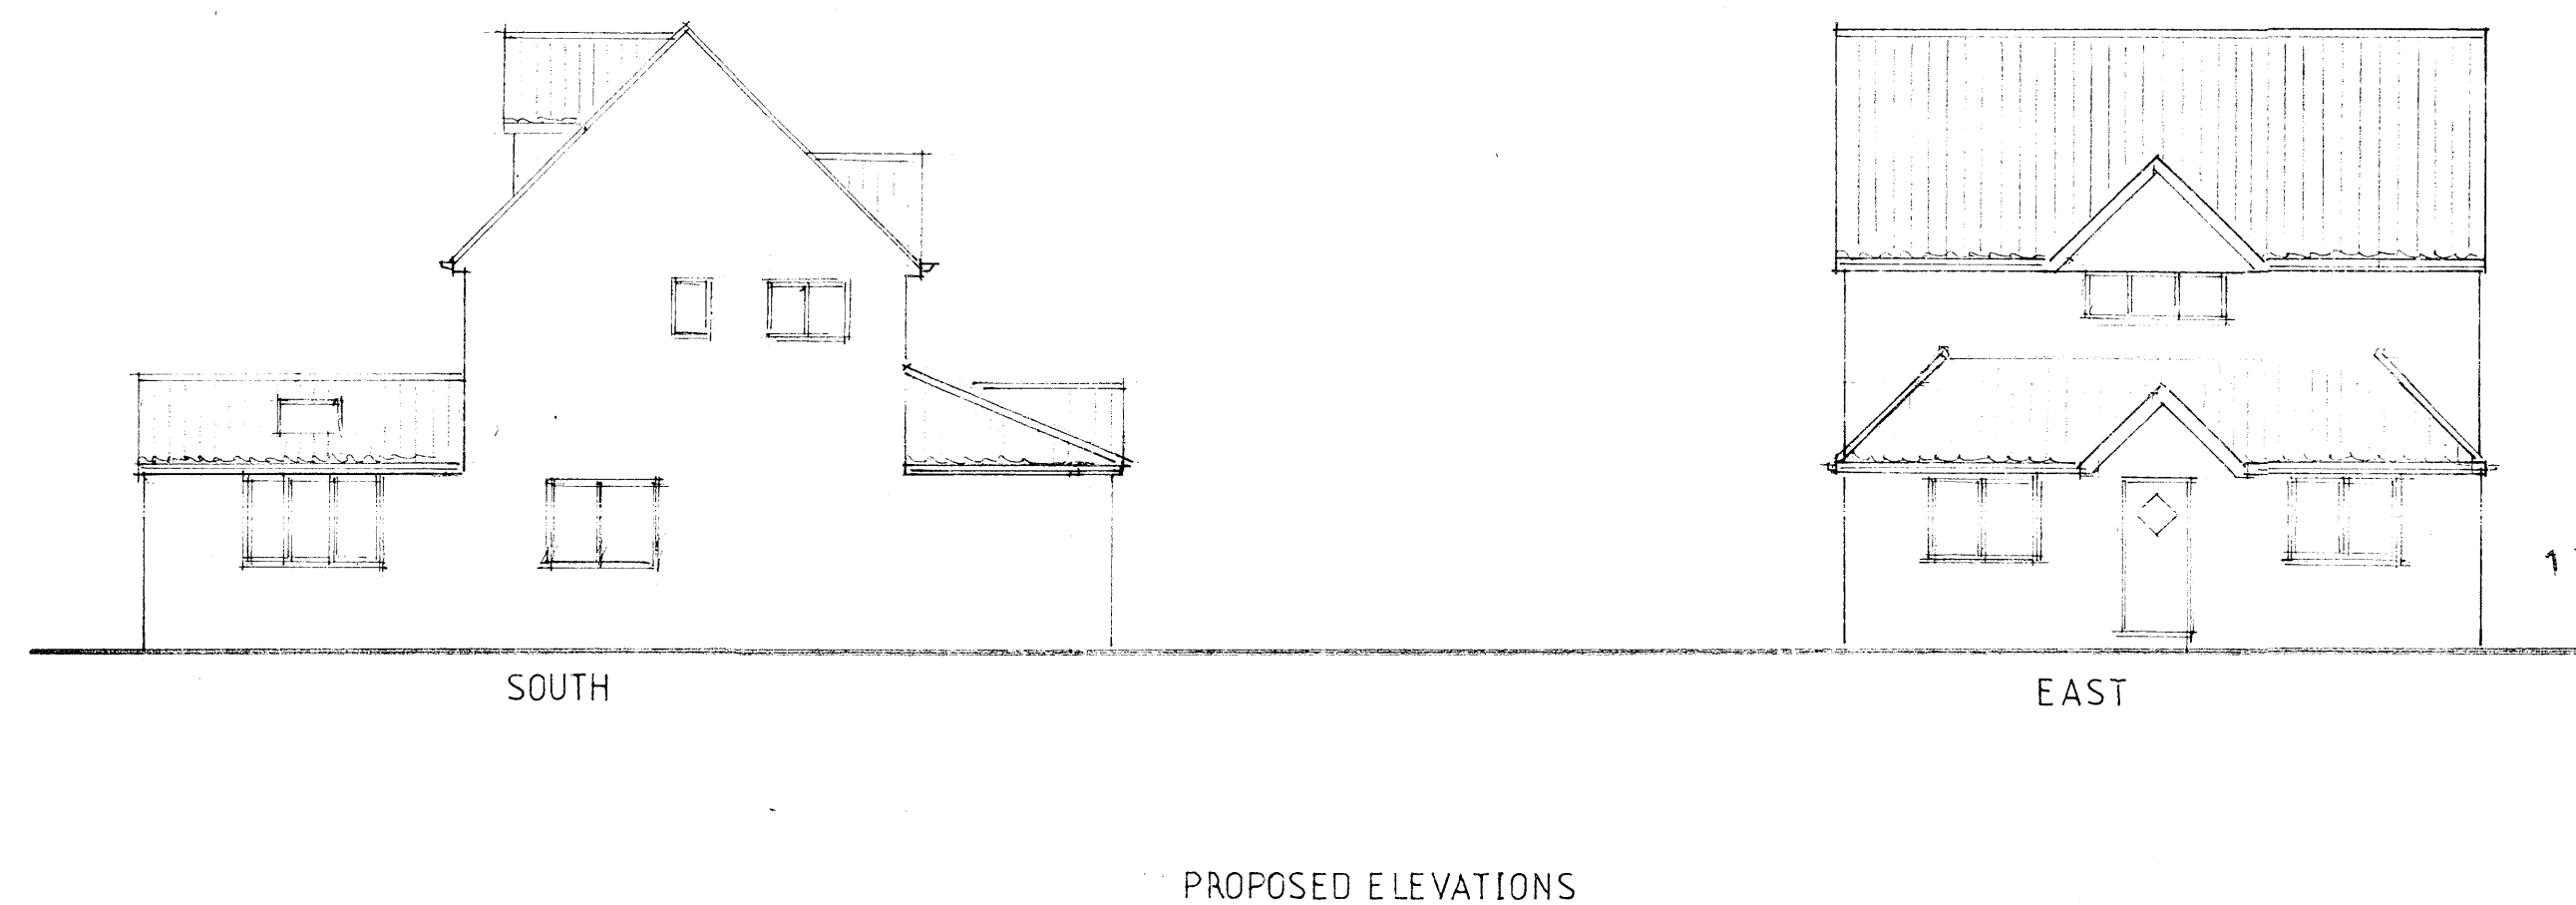
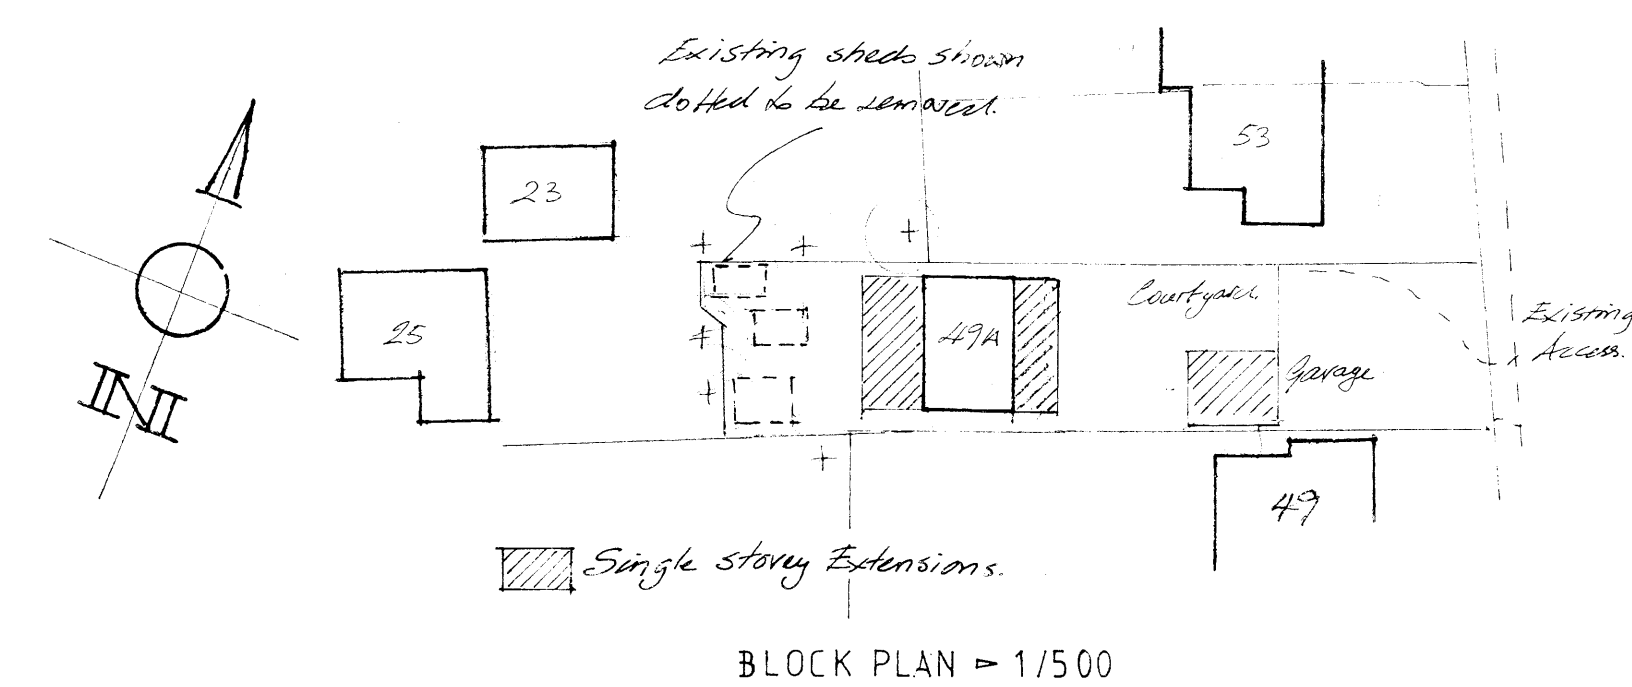
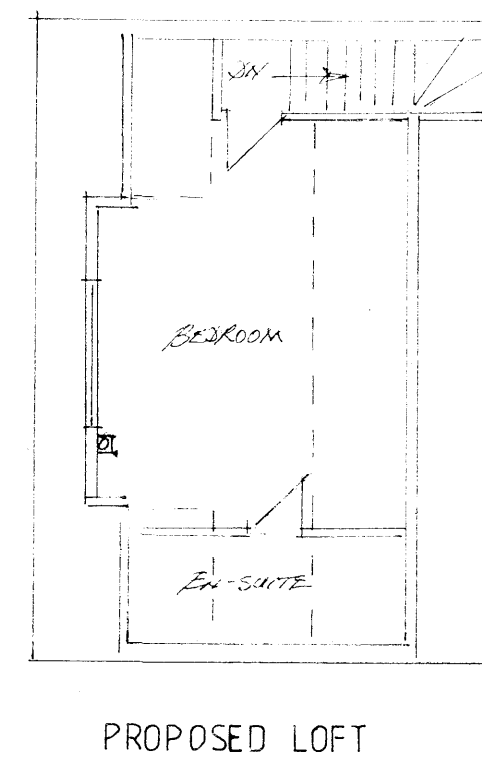
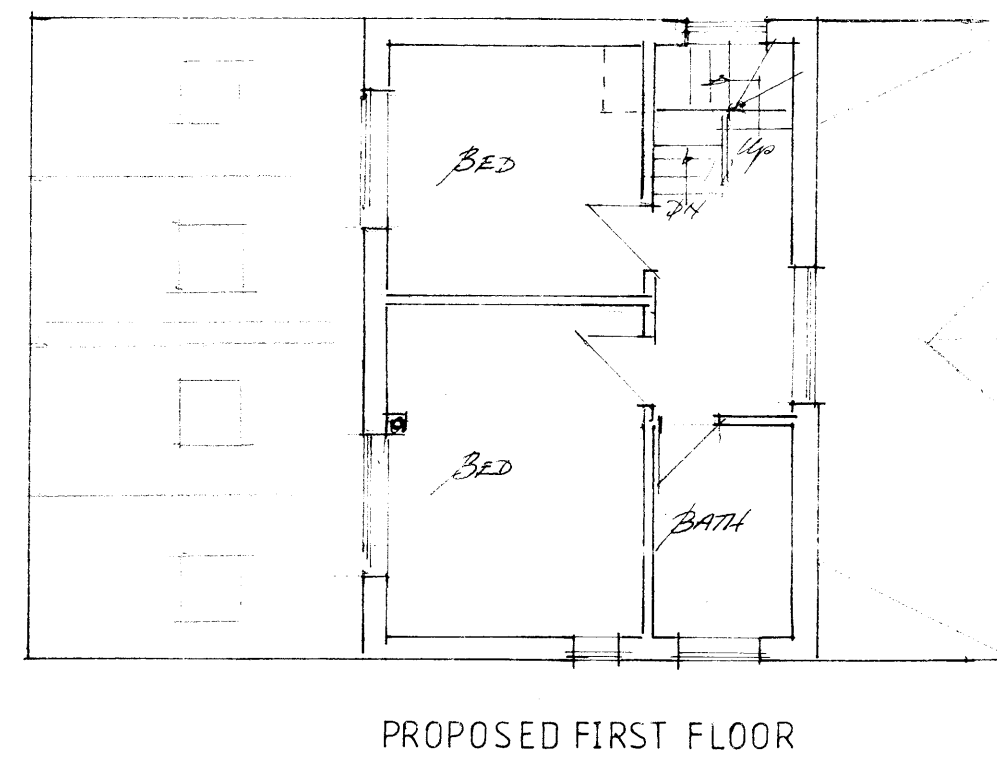
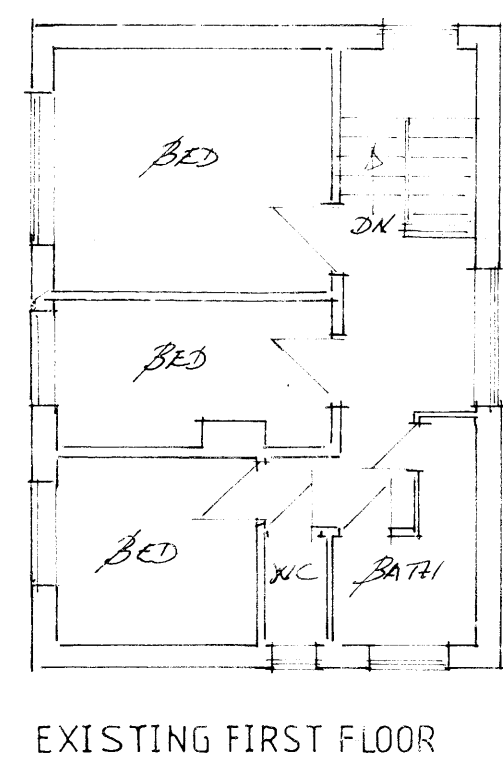
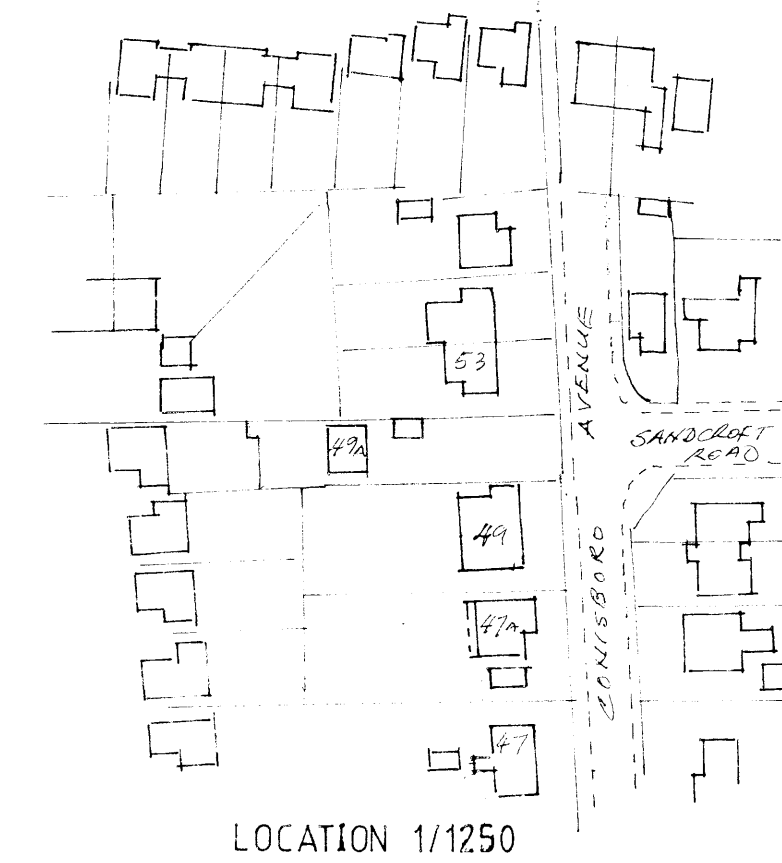
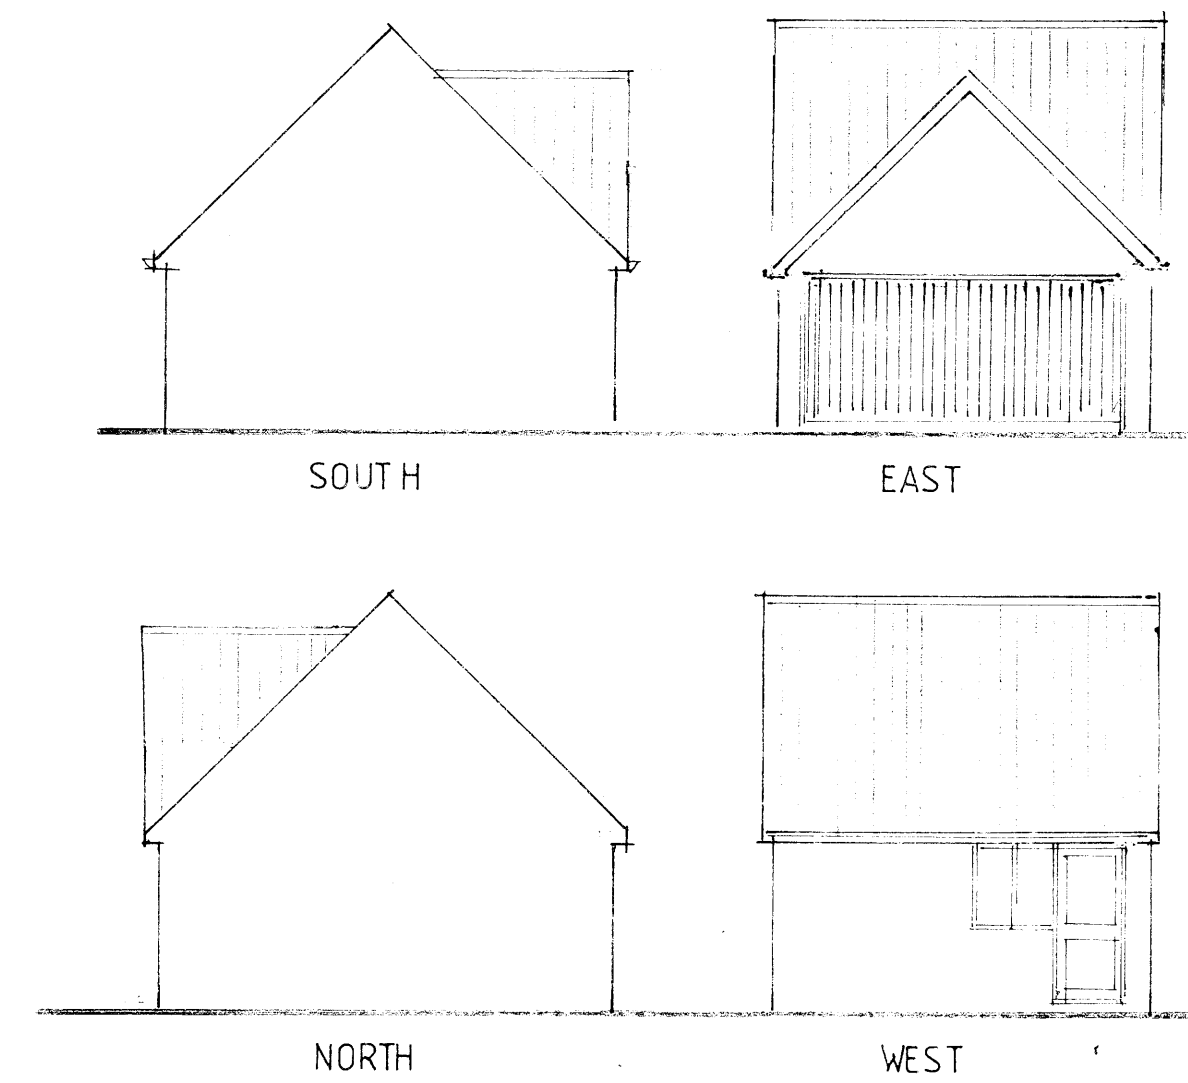
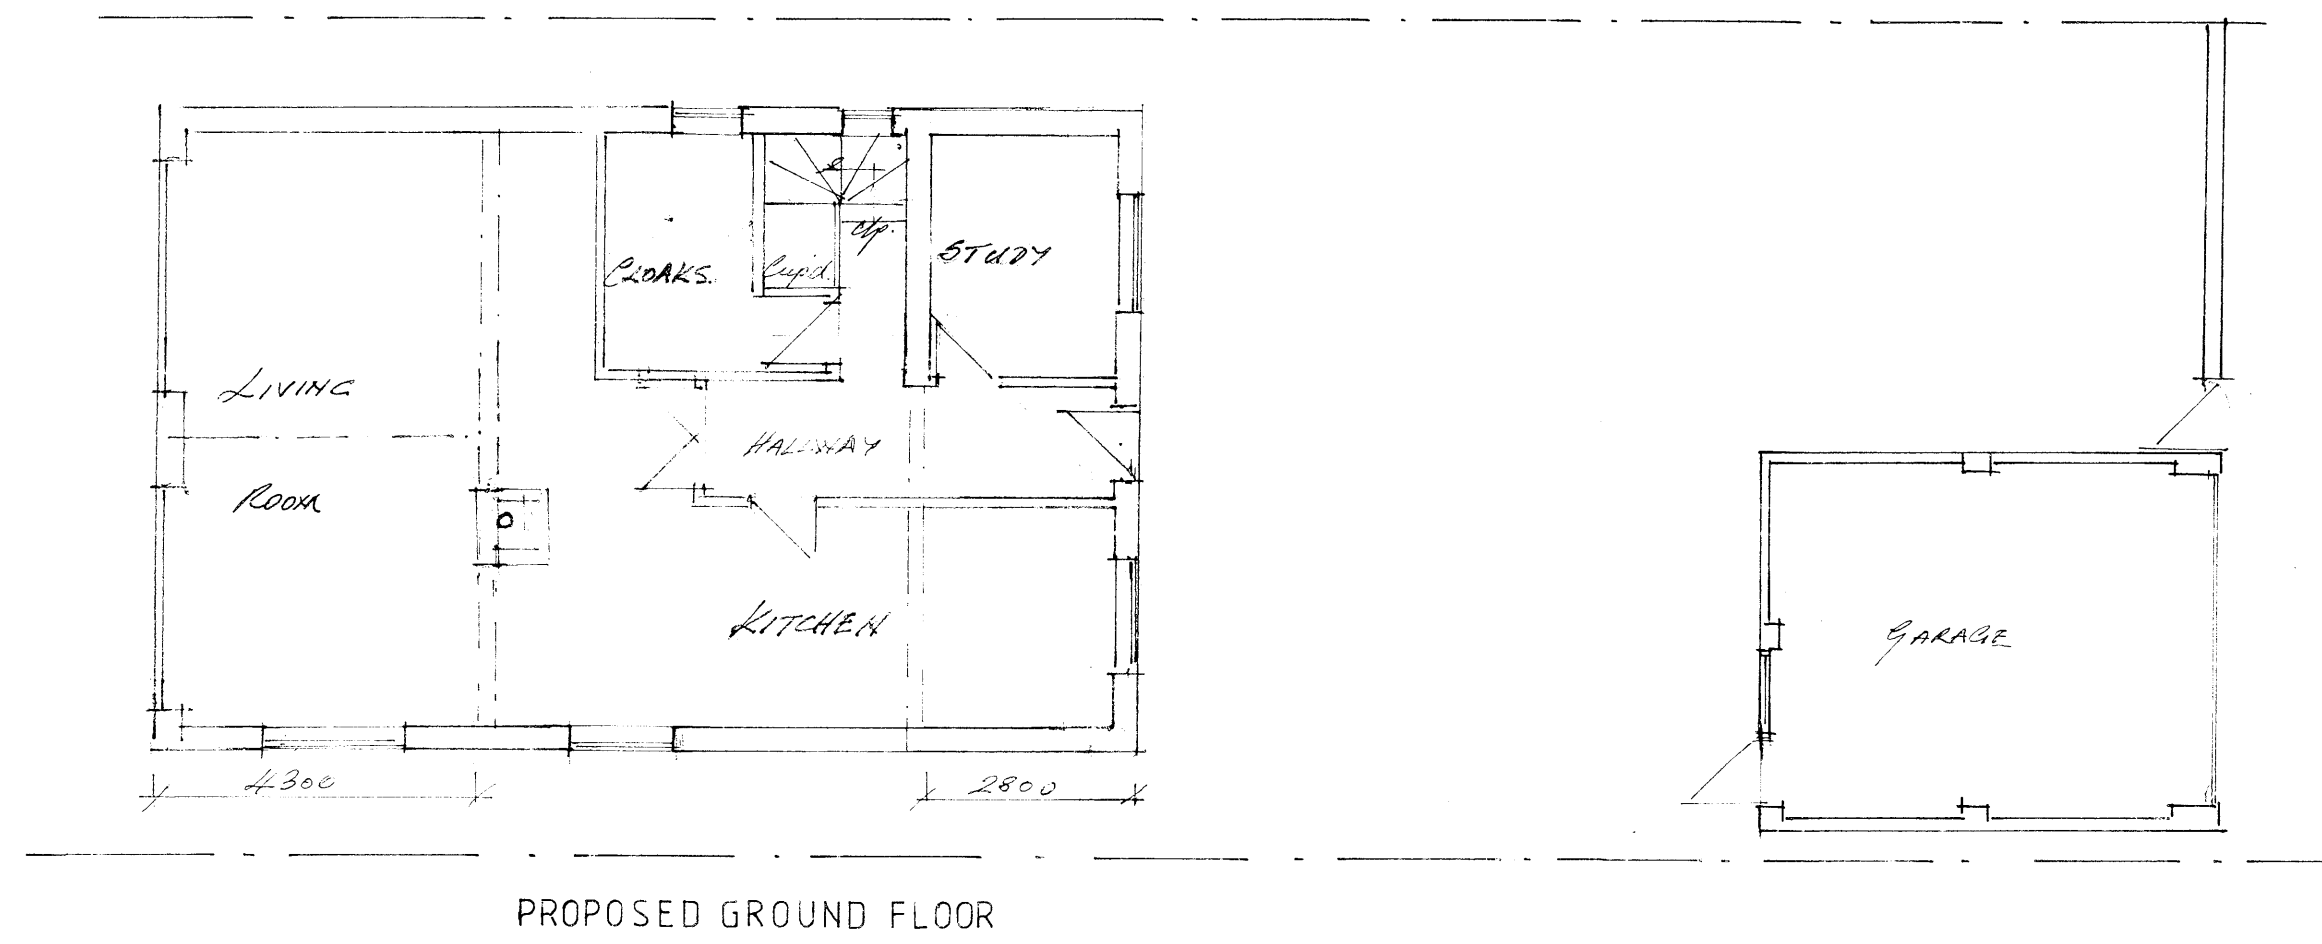
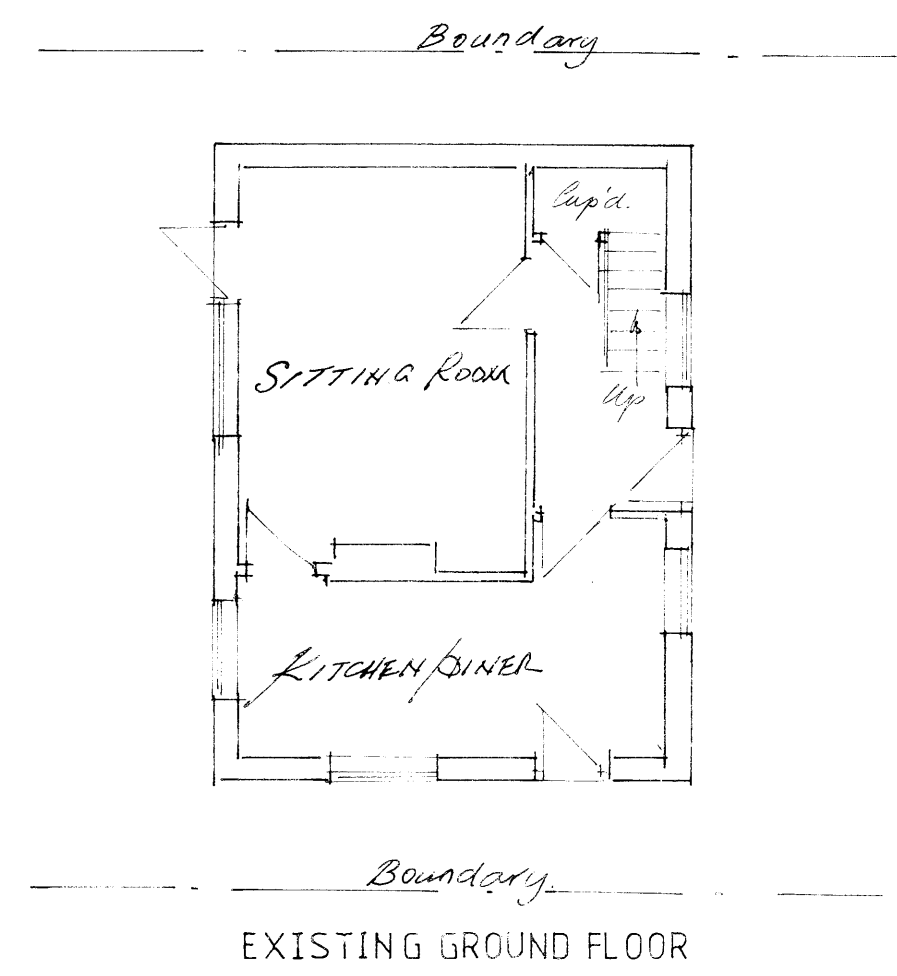


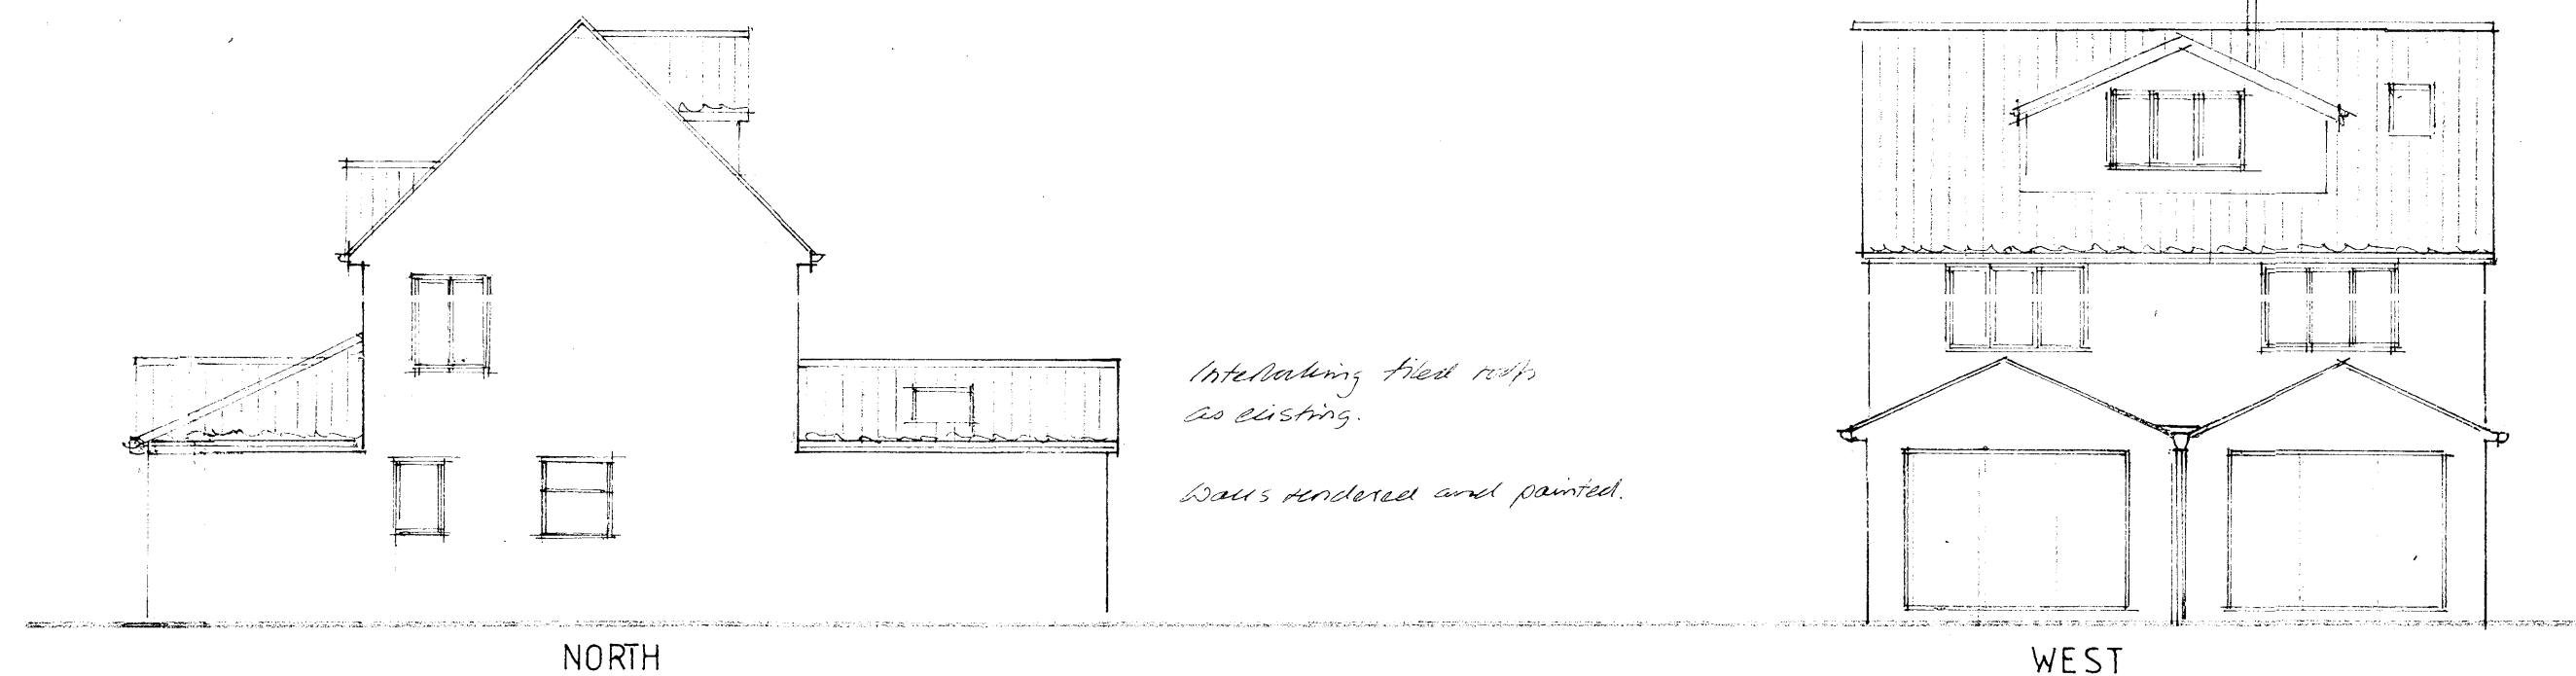

Reading Borough Council
26 MAR 2012
Planning
120467

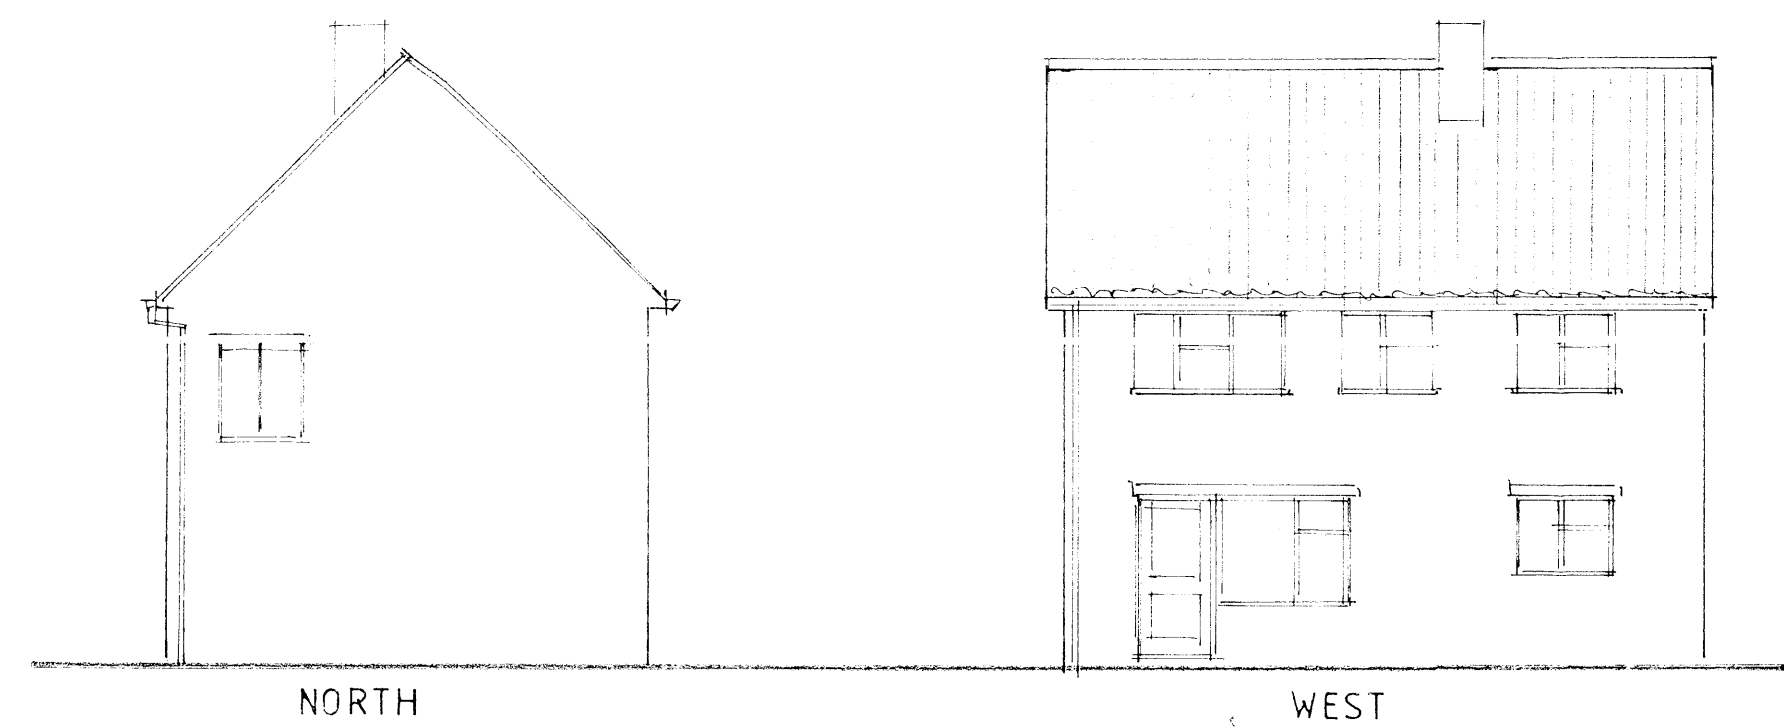

A	21/3/12	Minor revisions for planning
JOHN R HALL BUILDING DESIGN CONSULTANT TEL. 0118 9882883		
for Mr & Mrs J Swiestowski		
SINGLE STOREY FRONT & REAR EXTENSIONS, LOFT CONVERSION AND DETACHED GARAGE		
49A CONISBORO AVE CAVERSHAM READING RG4 7JF		
SCALE = 1/100		
February 2012		
PBC/2204		A